Wolfrip & Associates
Consulting Engineers
Wichita
24-020-88 Sept. 1983

WORLD SAVINGS 1st ADDITION

TO WICHITA, KANSAS

PRELIMINARY PLAT

The West 150.0' of the North 150.0' & the East 150.0' of the North 150.0' of "RESERVE" in Oakwood Estates Second Addition to Wichita, Kansas

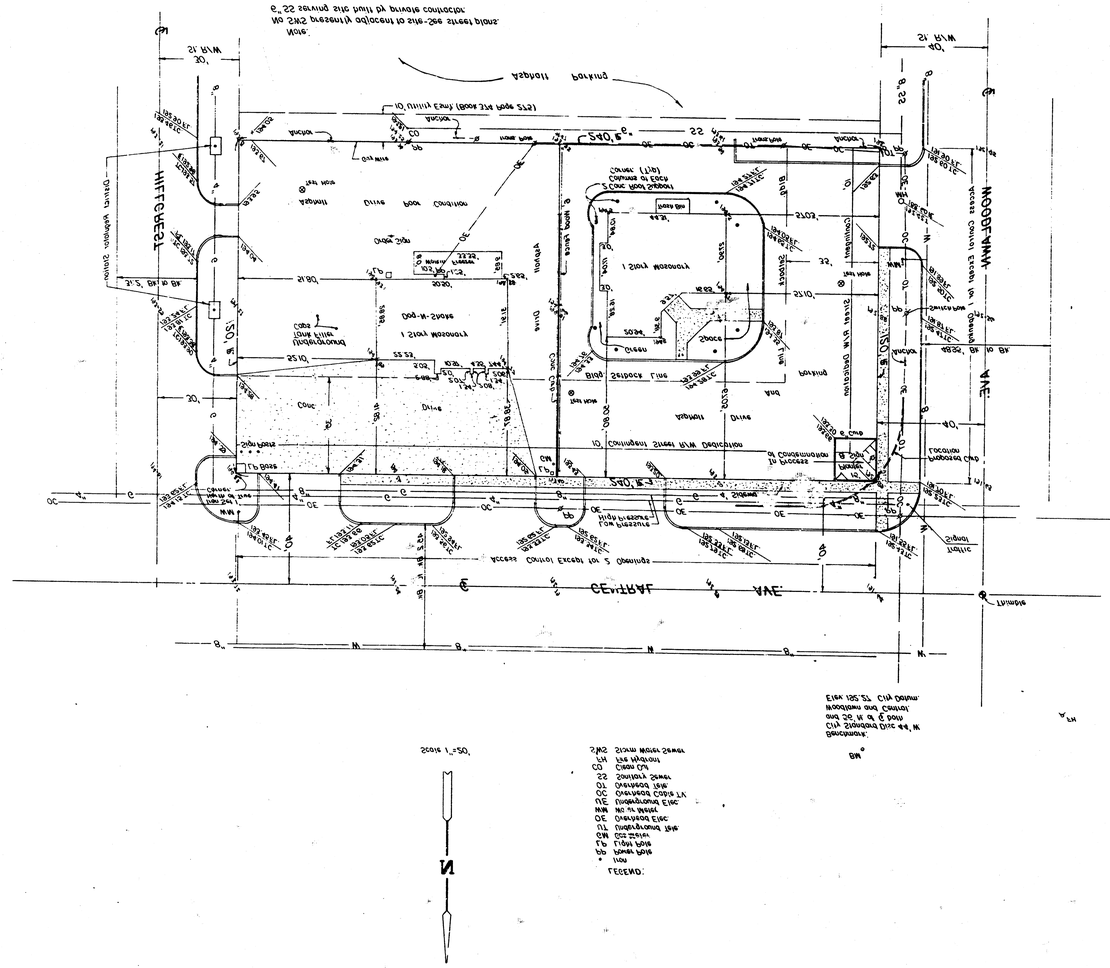

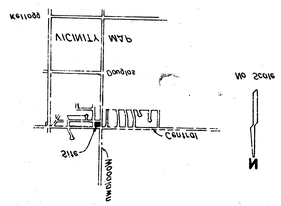

Map Commission 1st Draft

No comments after