DRAINAGE CONCEPT
COPPER GATE ESTATES
WICHITA, SEDGWICK COUNTY, KANSAS

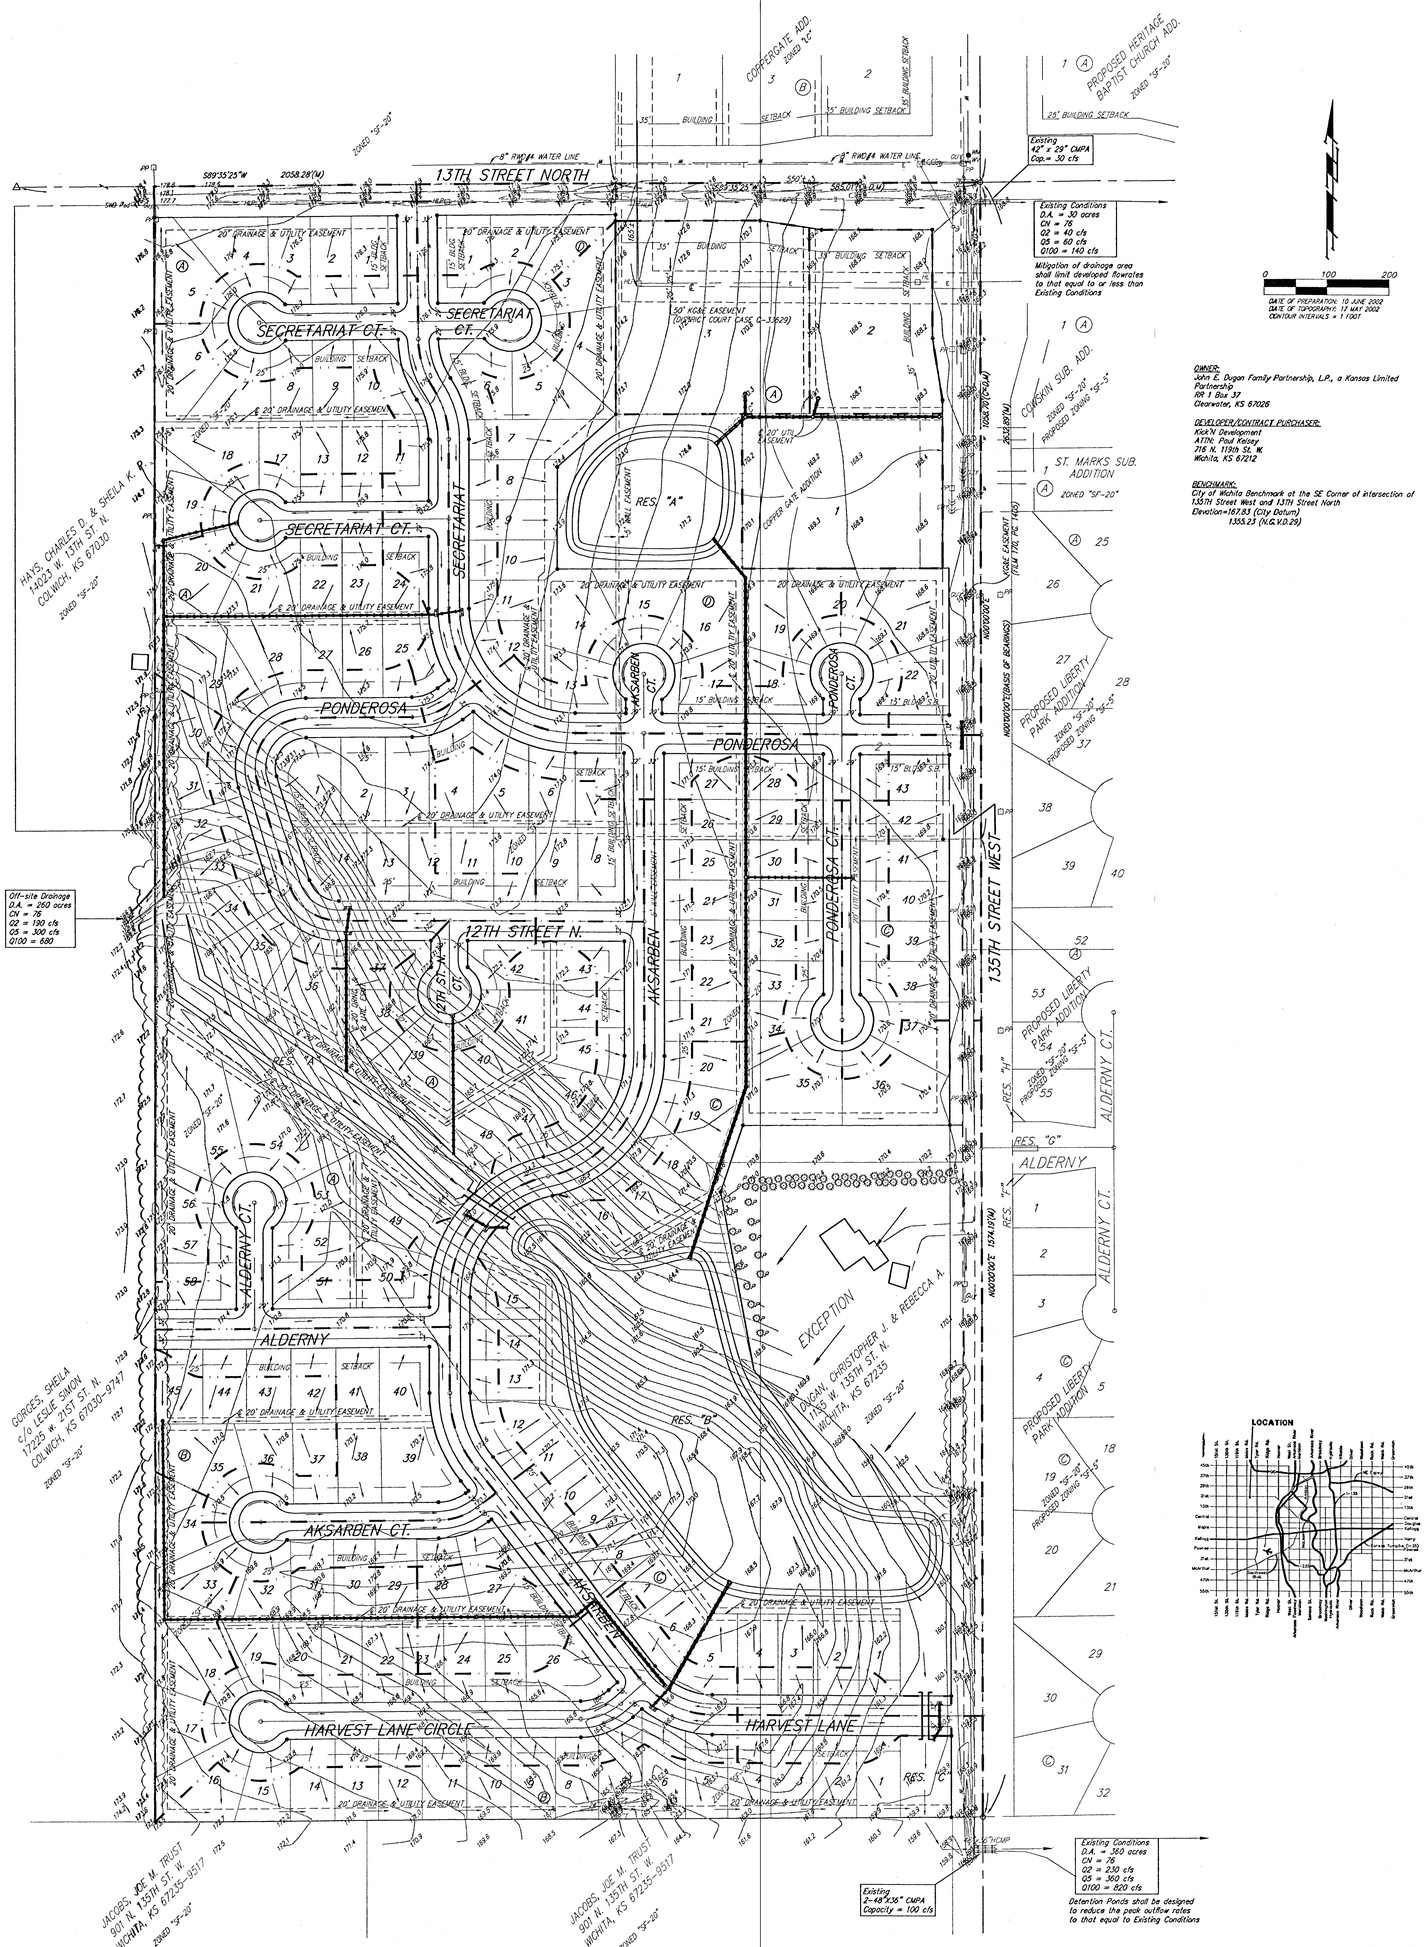

OWNER:
John E. Dugan Family Partnership, L.P., a Kansas Limited Partnership
RR 1 Box 37
Clearwater, KS 67026

DEVELOPER/CONTRACT PURCHASER:
Kick'N Development
ATTN: Paul Kelley
716 N. 119th St. W.
Wichita, KS 67212

BENCHMARK:
City of Wichita Benchmark at the SE Corner of intersection of 135TH Street West and 13TH Street North
Elevation=1671.83 (City Datum)
1355.23 (N.G.V.D.29)

11 JUNE 2002

BAUGHMAN COMPANY P. A.
ENGINEERING, SURVEYING, & PLANNING
316-262-7271 • 315 ELLIS • WICHITA, KANSAS 67211

F:\COPPERGATE\DRAINAGE\DWG\COPPERGATEDRCPT.DWG-11x17