VICINITY MAP

ANDREW WALKER ADDITION

TO WICHITA, SEDGWICK COUNTY, KANSAS

LEGAL DESCRIPTION:
The East 174.0' of Lot 1, HICKORY CREEK Addition to Sedgwick County, Kansas.

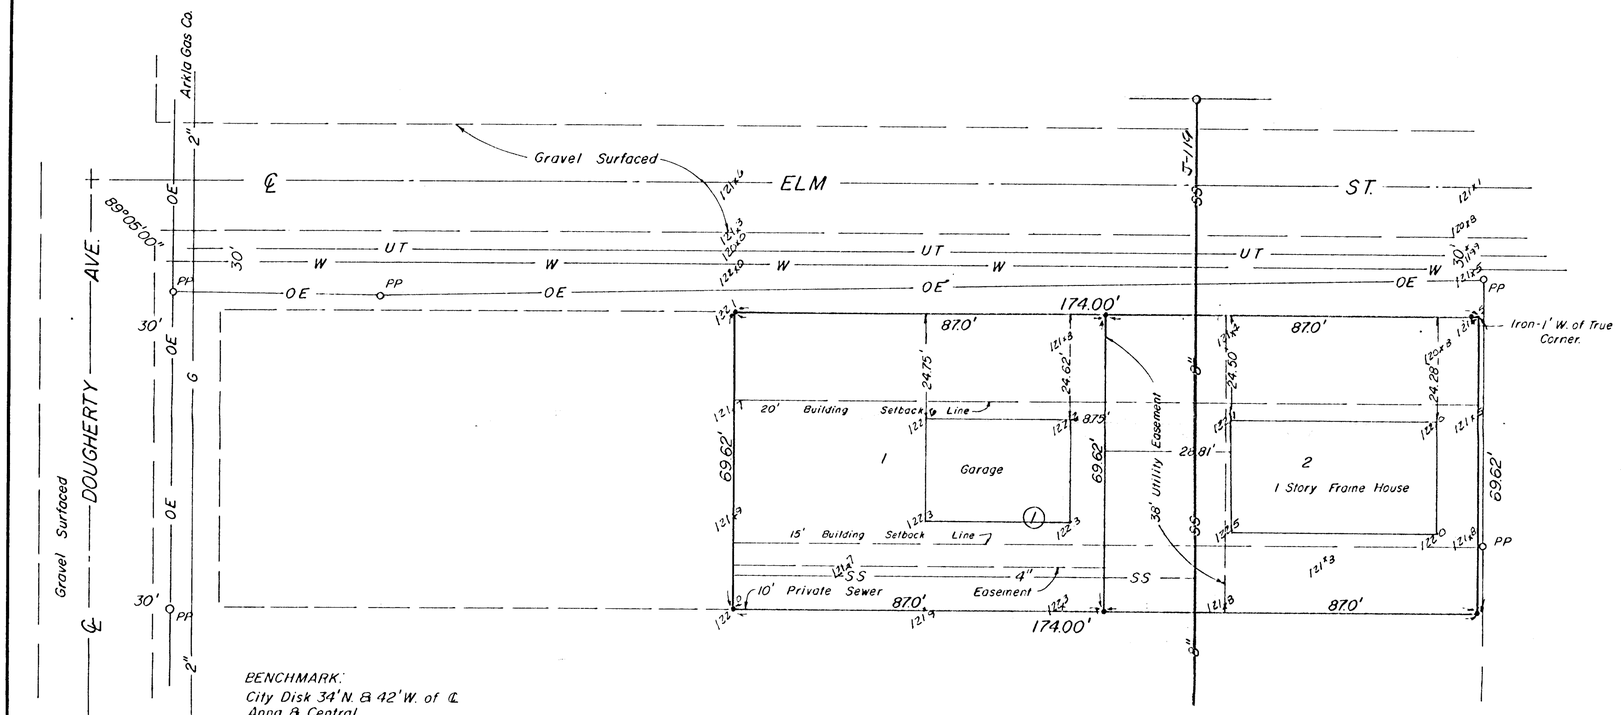

BENCHMARK:
City Disk 34' N. & 42' W. of ℄ Anna & Central.
Elev. 124.52 City Datum

MOEHRING & ASSOCIATES
CONSULTING ENGINEERS
WICHITA