


A-14-BO #490
COTTONWOOD GROVE
OATVILLE TRIBUTARY

FINAL SURVEY	SURVEYED.....	BY.....	DATE.....
NOTE BOOK	PLOTTED.....		
	TEMPLATE.....		
	AREAS.....		
NO.....	AREAS CHECKED.....		

ORIGINAL SURVEY	SURVEYED	BY	DATE
	PLOTTED		
	TEMPLATE		
	AREAS		
NOTE BOOK			

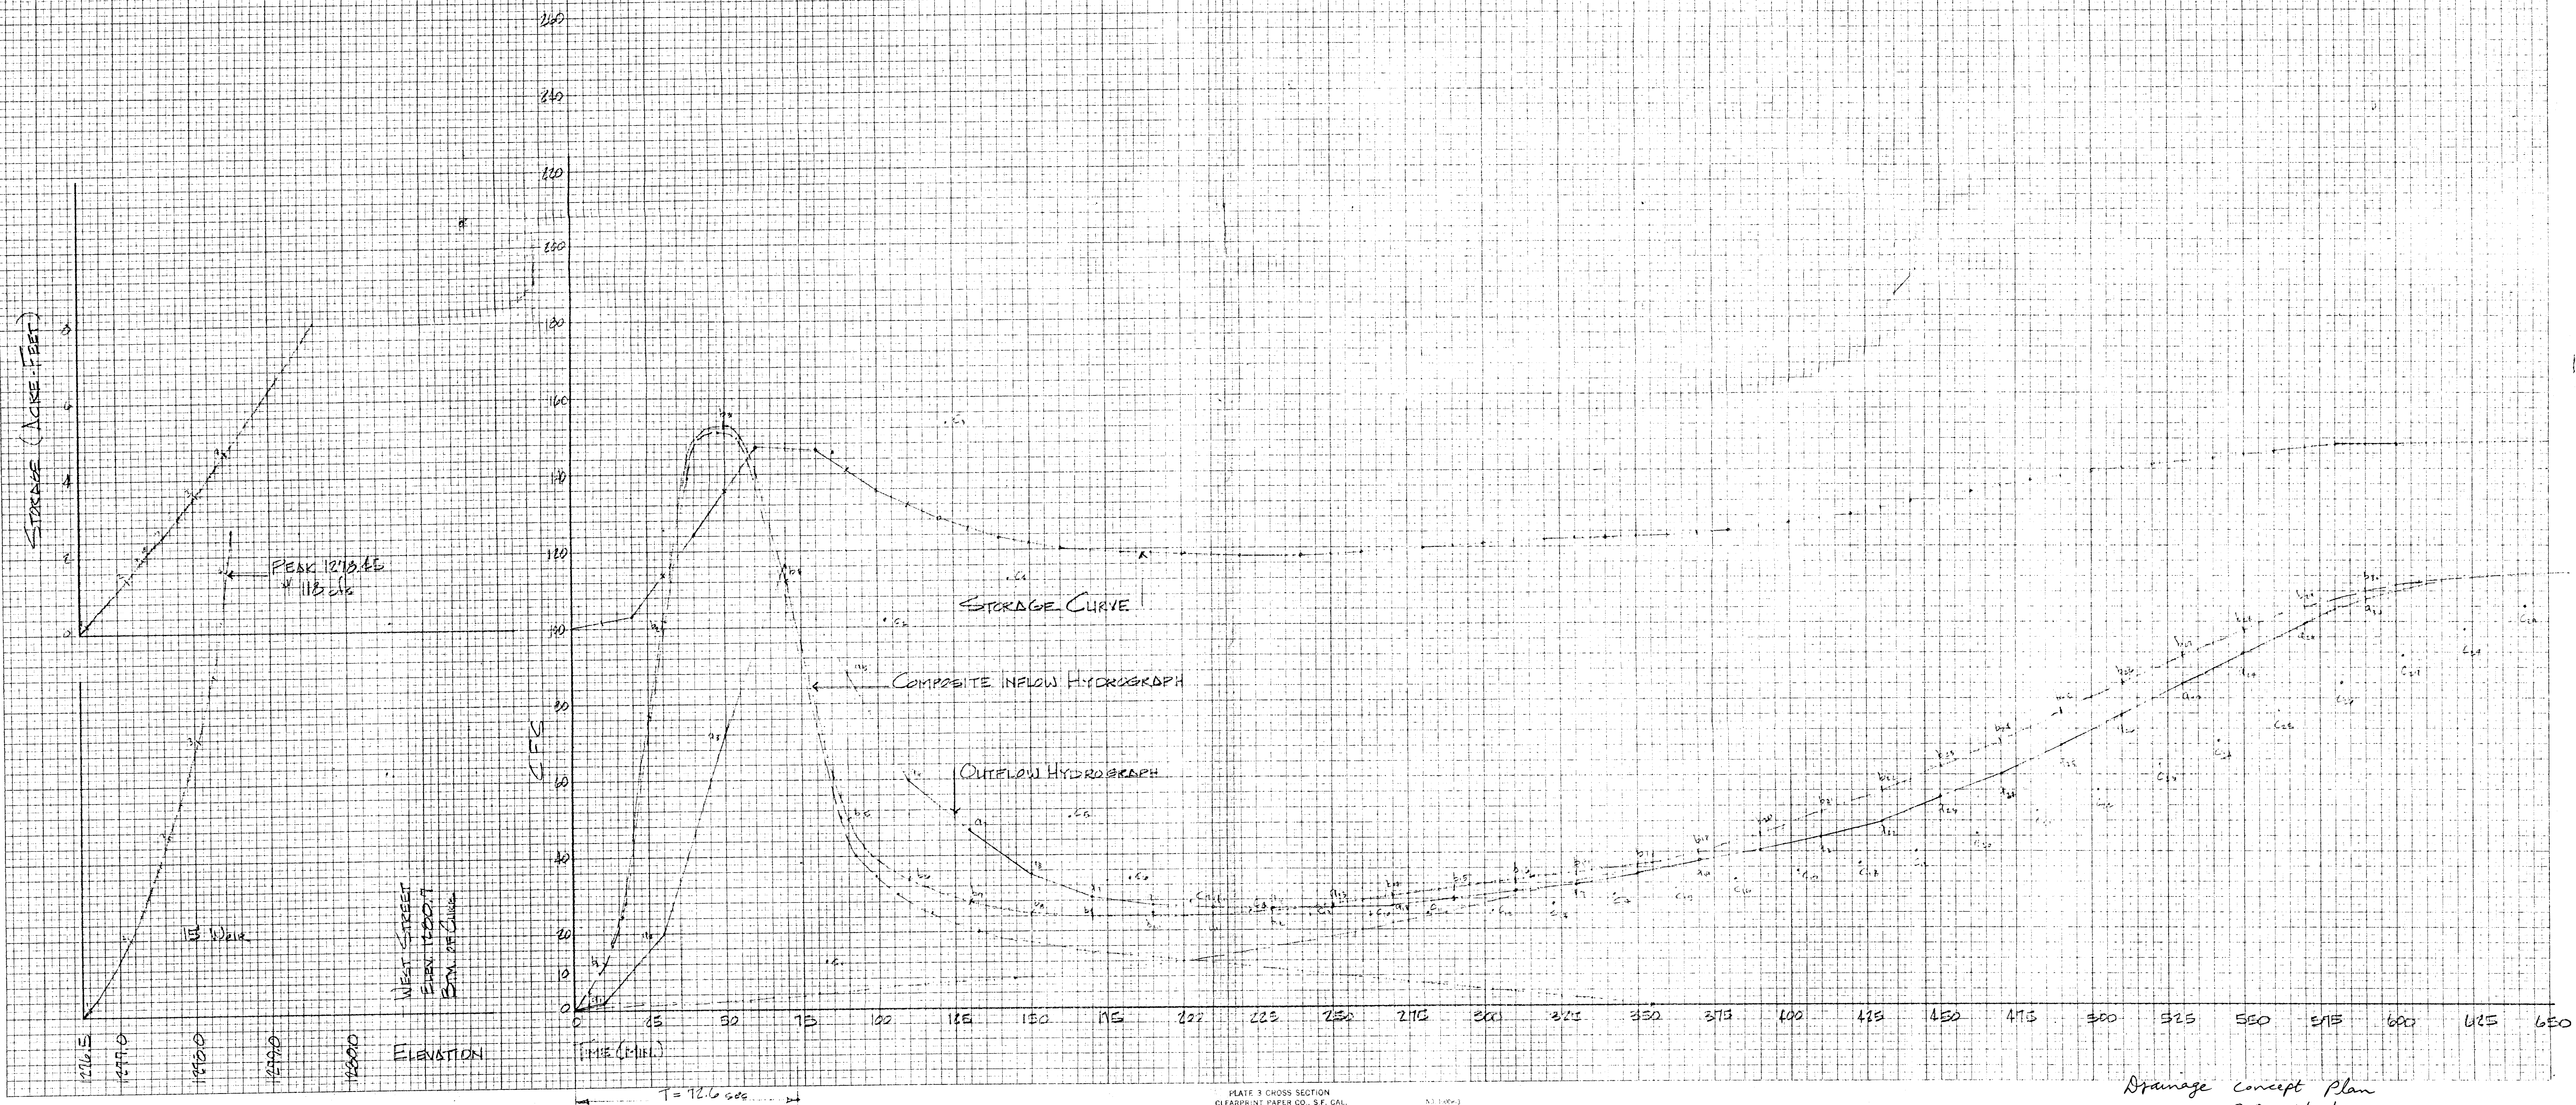




Drainage Concept Plan
7/28/80

FINAL SURVEY	DATE
SURVISED	BY
NOTED	
NO.	


ORIGINAL SURVEY	DATE
SURVISED	BY
NOTED	
NO.	

COMBINED STORAGE VOLUME:	POND A	POND B	POND C	TOTAL
ELEVATION				
1218.5	—	—	—	—
1219.0	—	—	1.0	1.0
1219.5	2.5	.5	2.11	5.11
1220.0	5.31	.94	3.26	9.51
1220.65	10.72	1.61	4.88	17.2



4-13-20 #490
COTTONWOOD GROVE
DULING - KOLAR TRIBUTARY

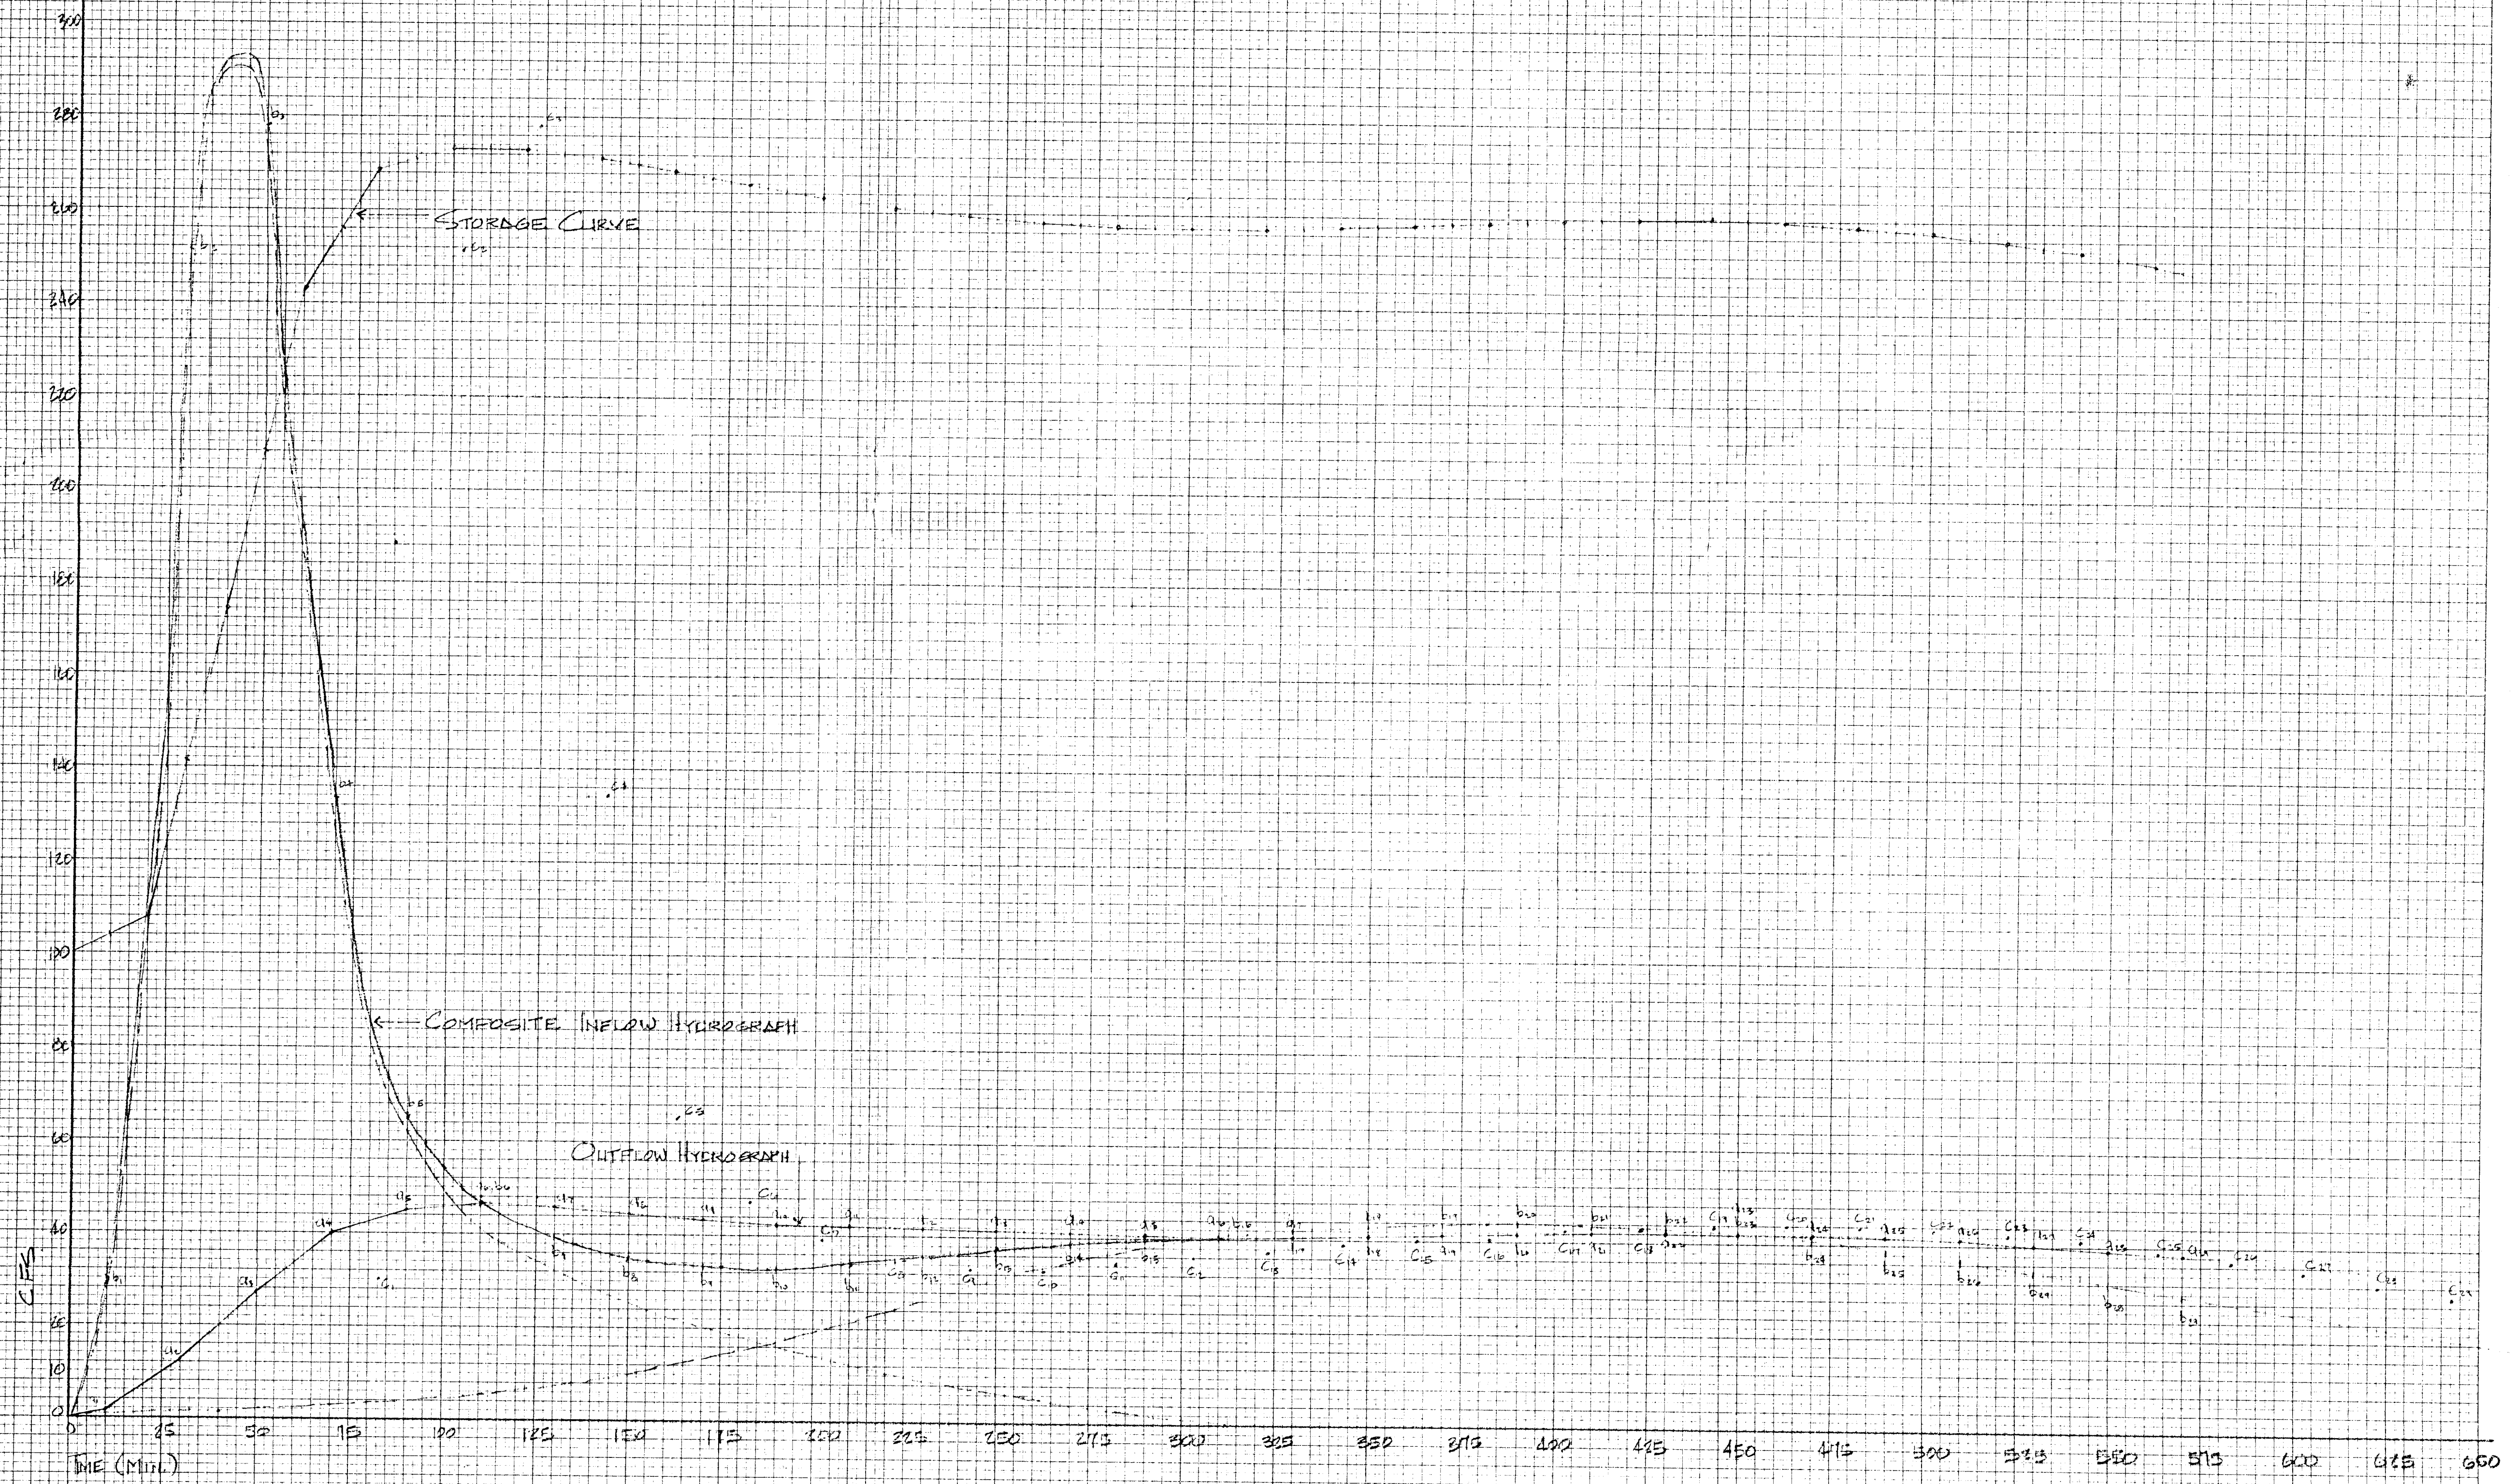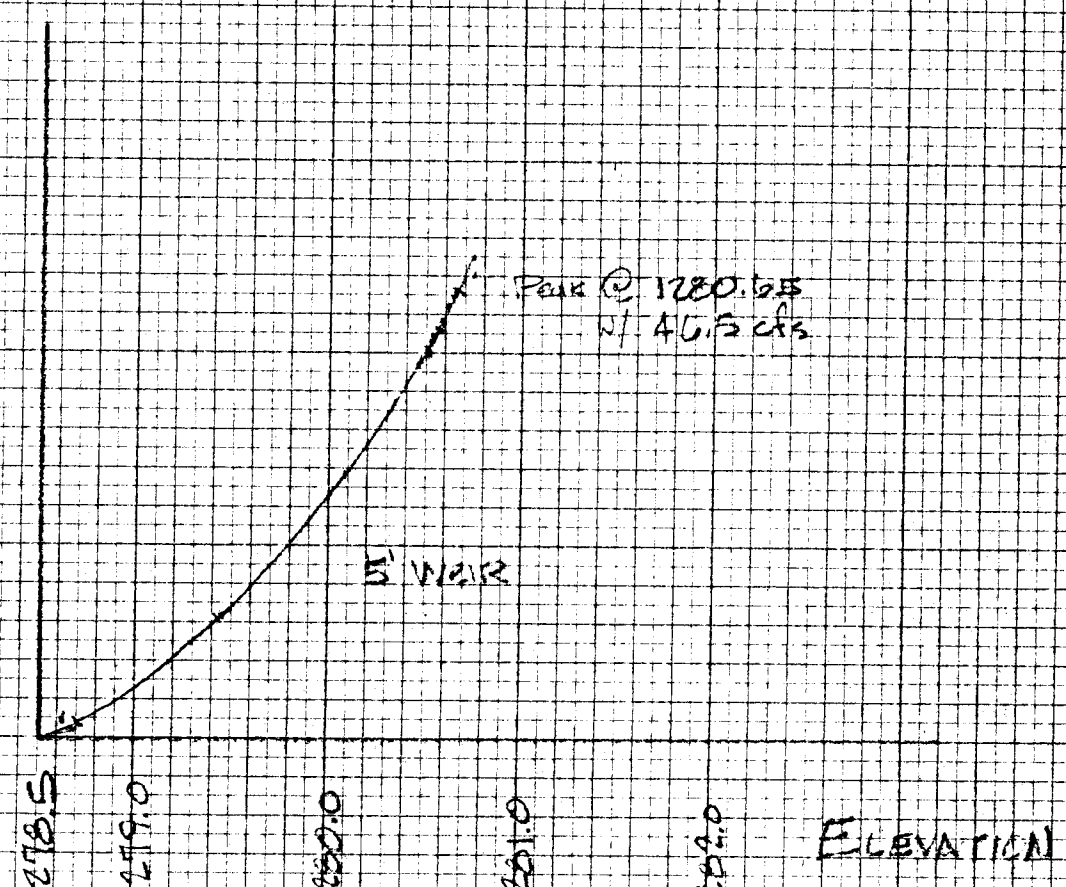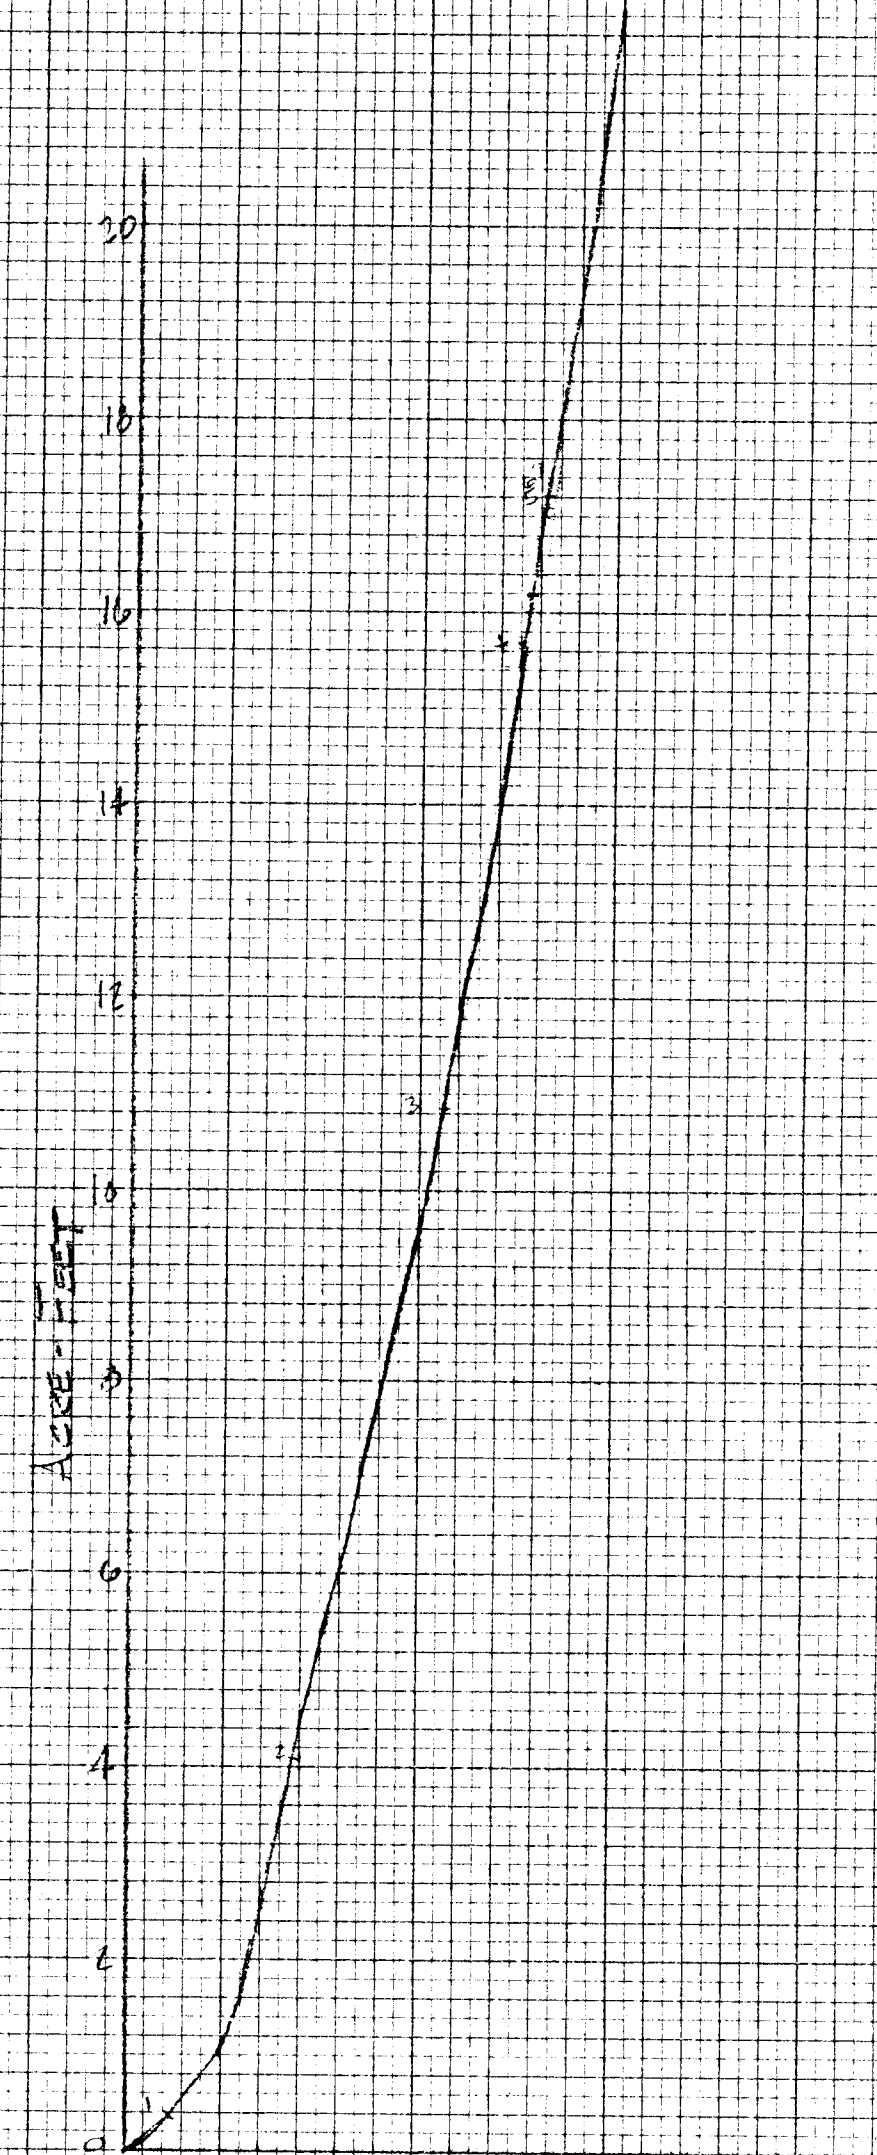

ORIGINAL	SURVEYED	BY	DATE
SURVEY	_____	_____	_____
NOTE BOOK	PLOTTED	_____	_____
	TEMPLATE	_____	_____
	AREAS	_____	_____
NO	AREAS CHECKED	_____	_____

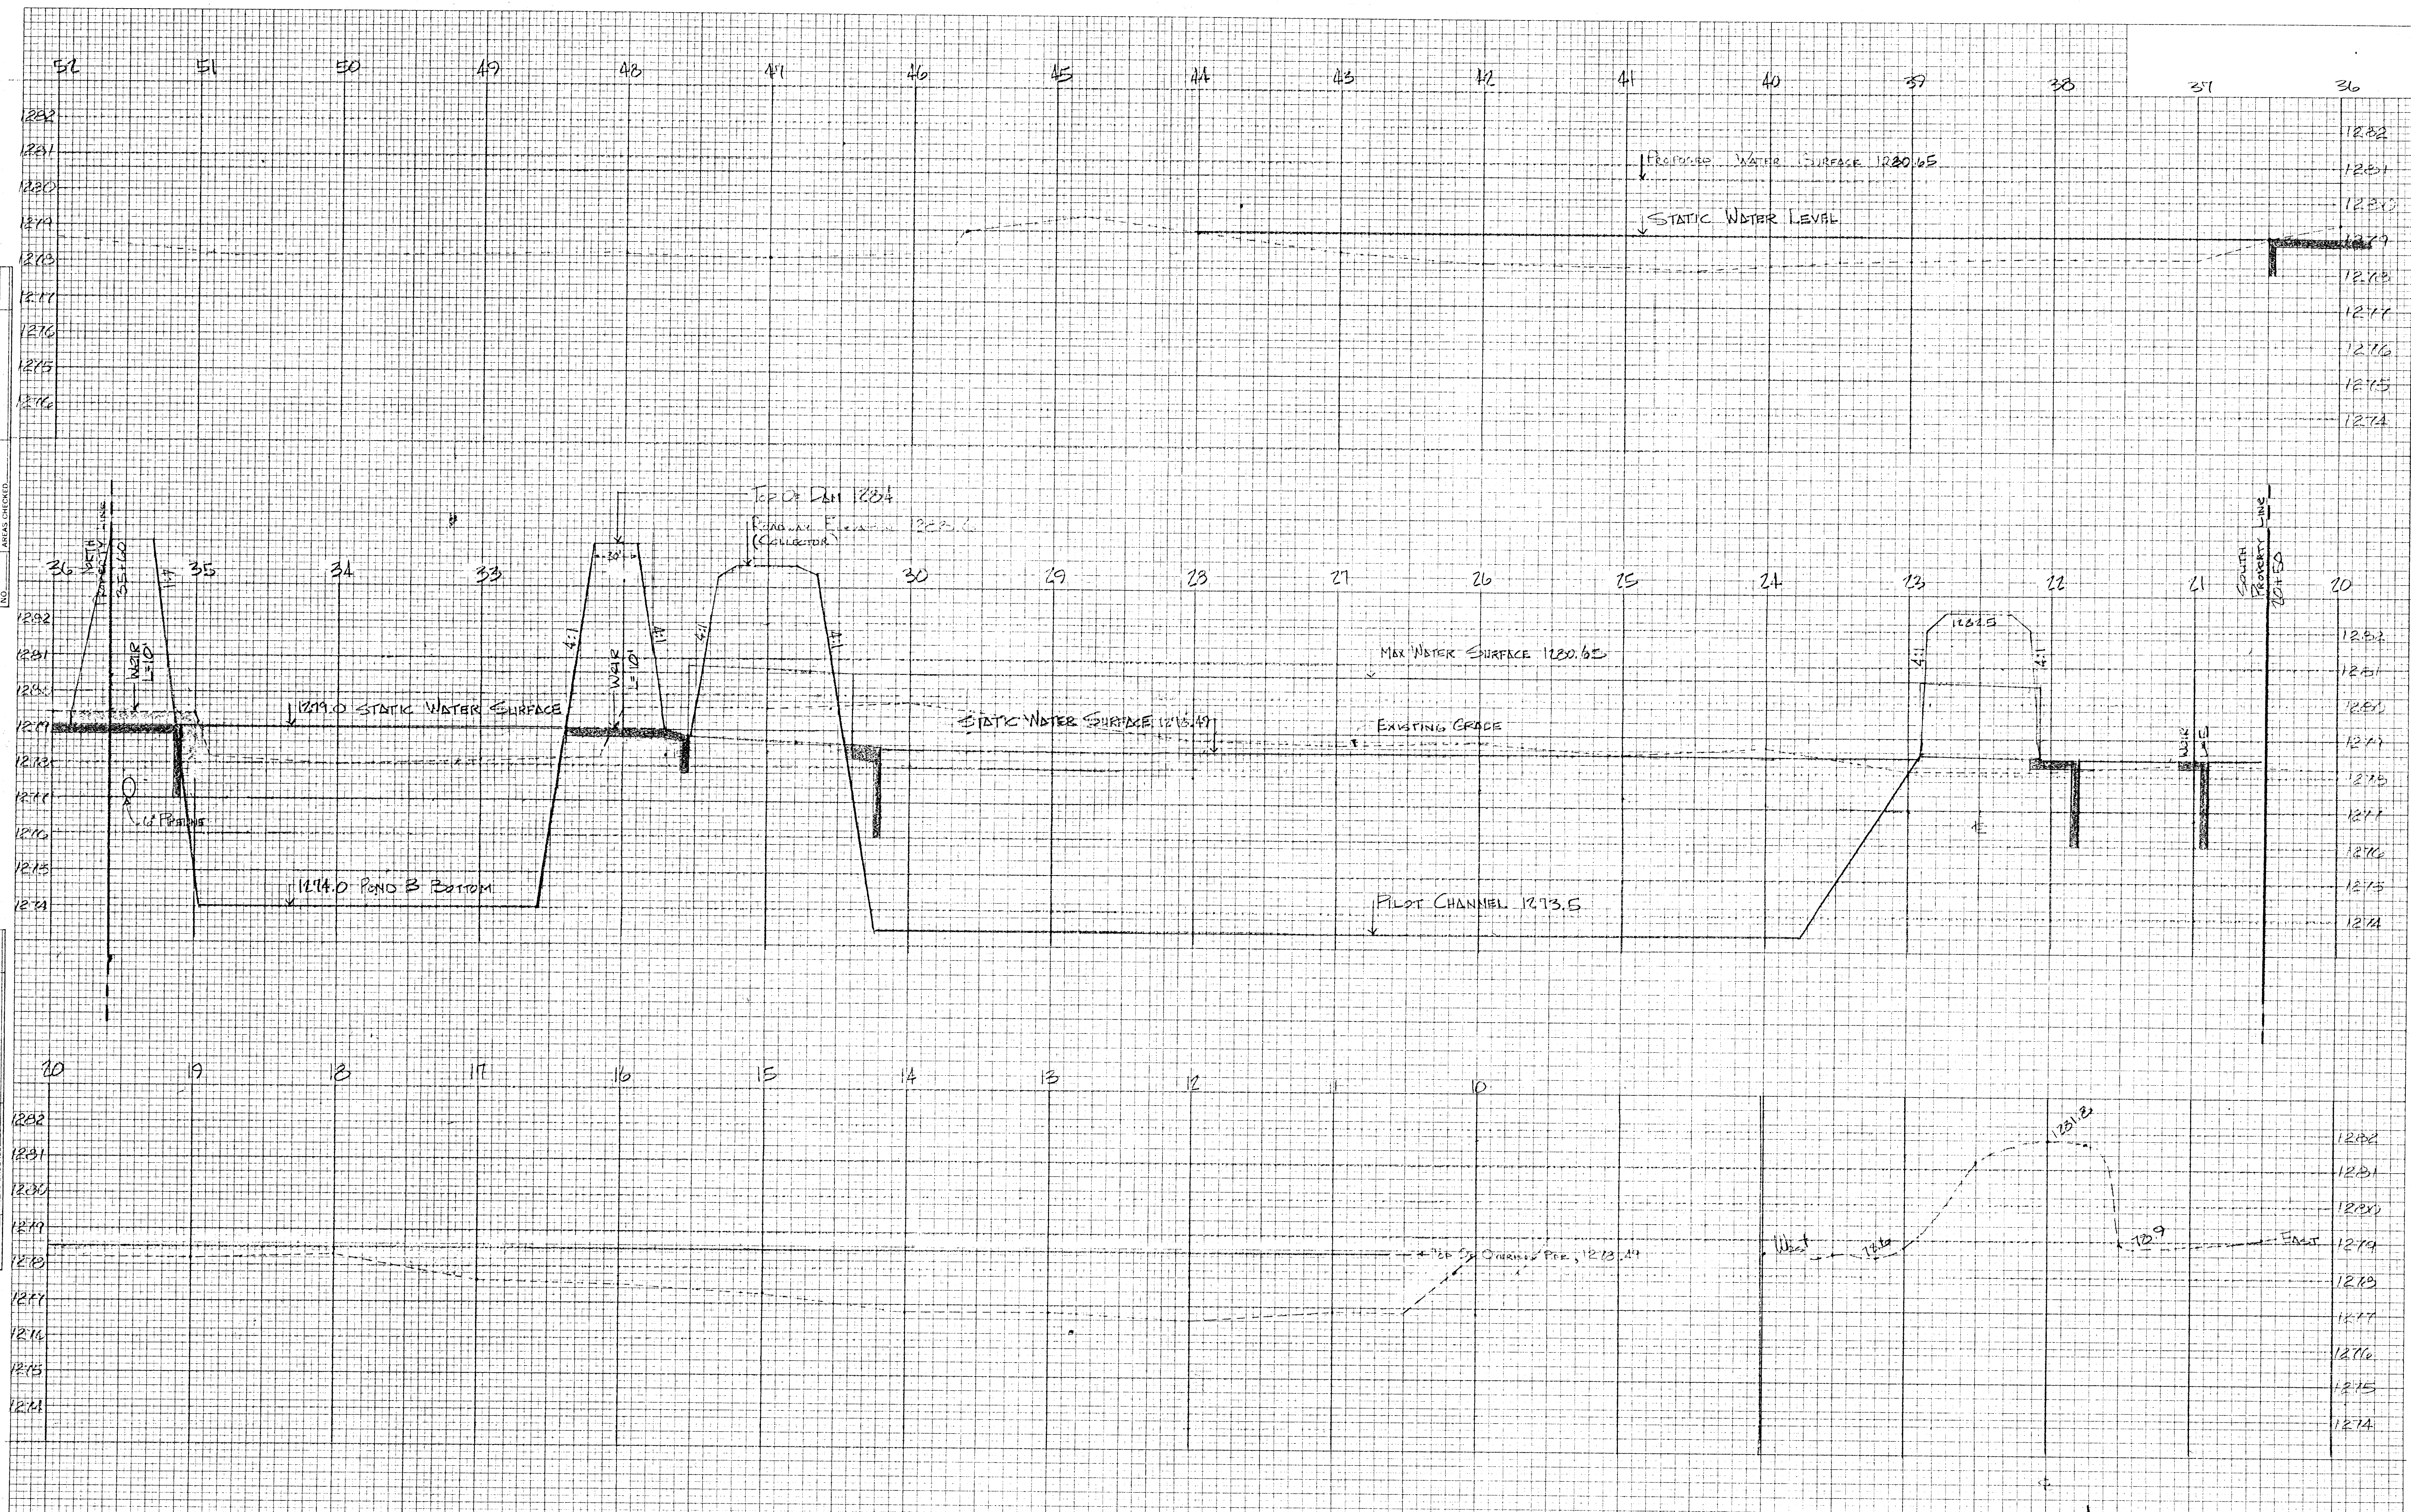

SECTION AT 10+00
Drainage Concept Plan
4/28/80

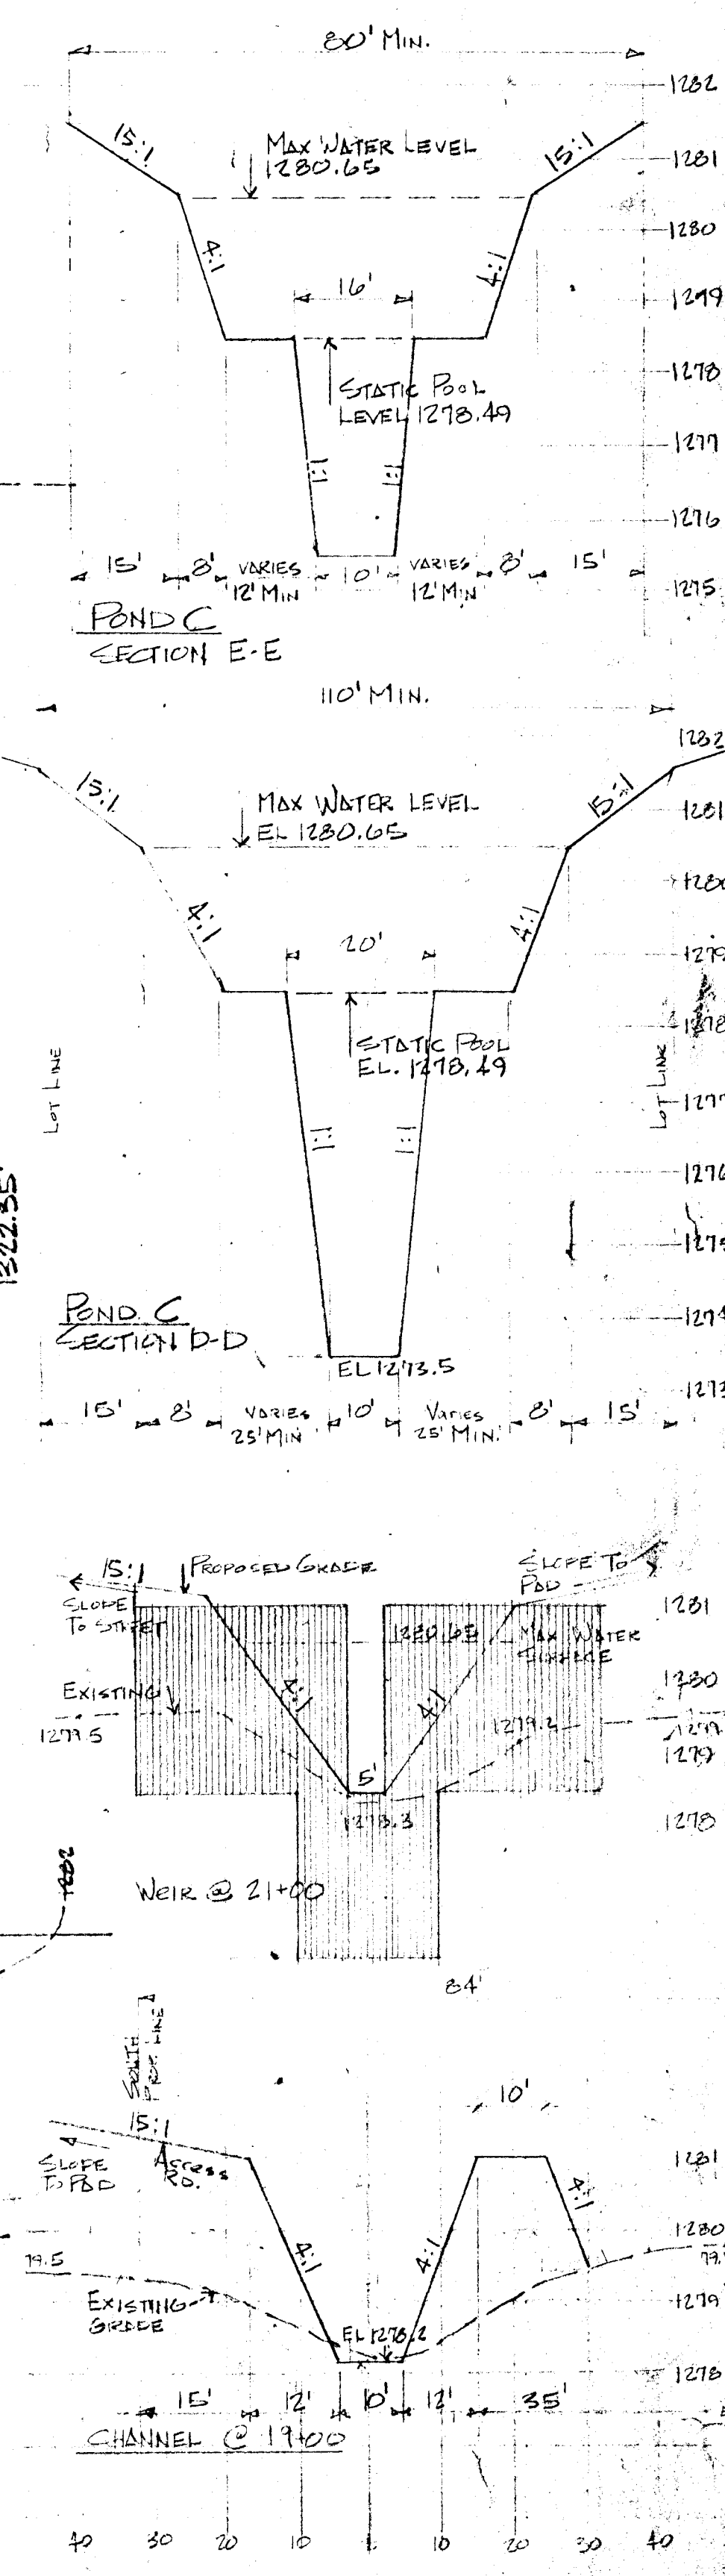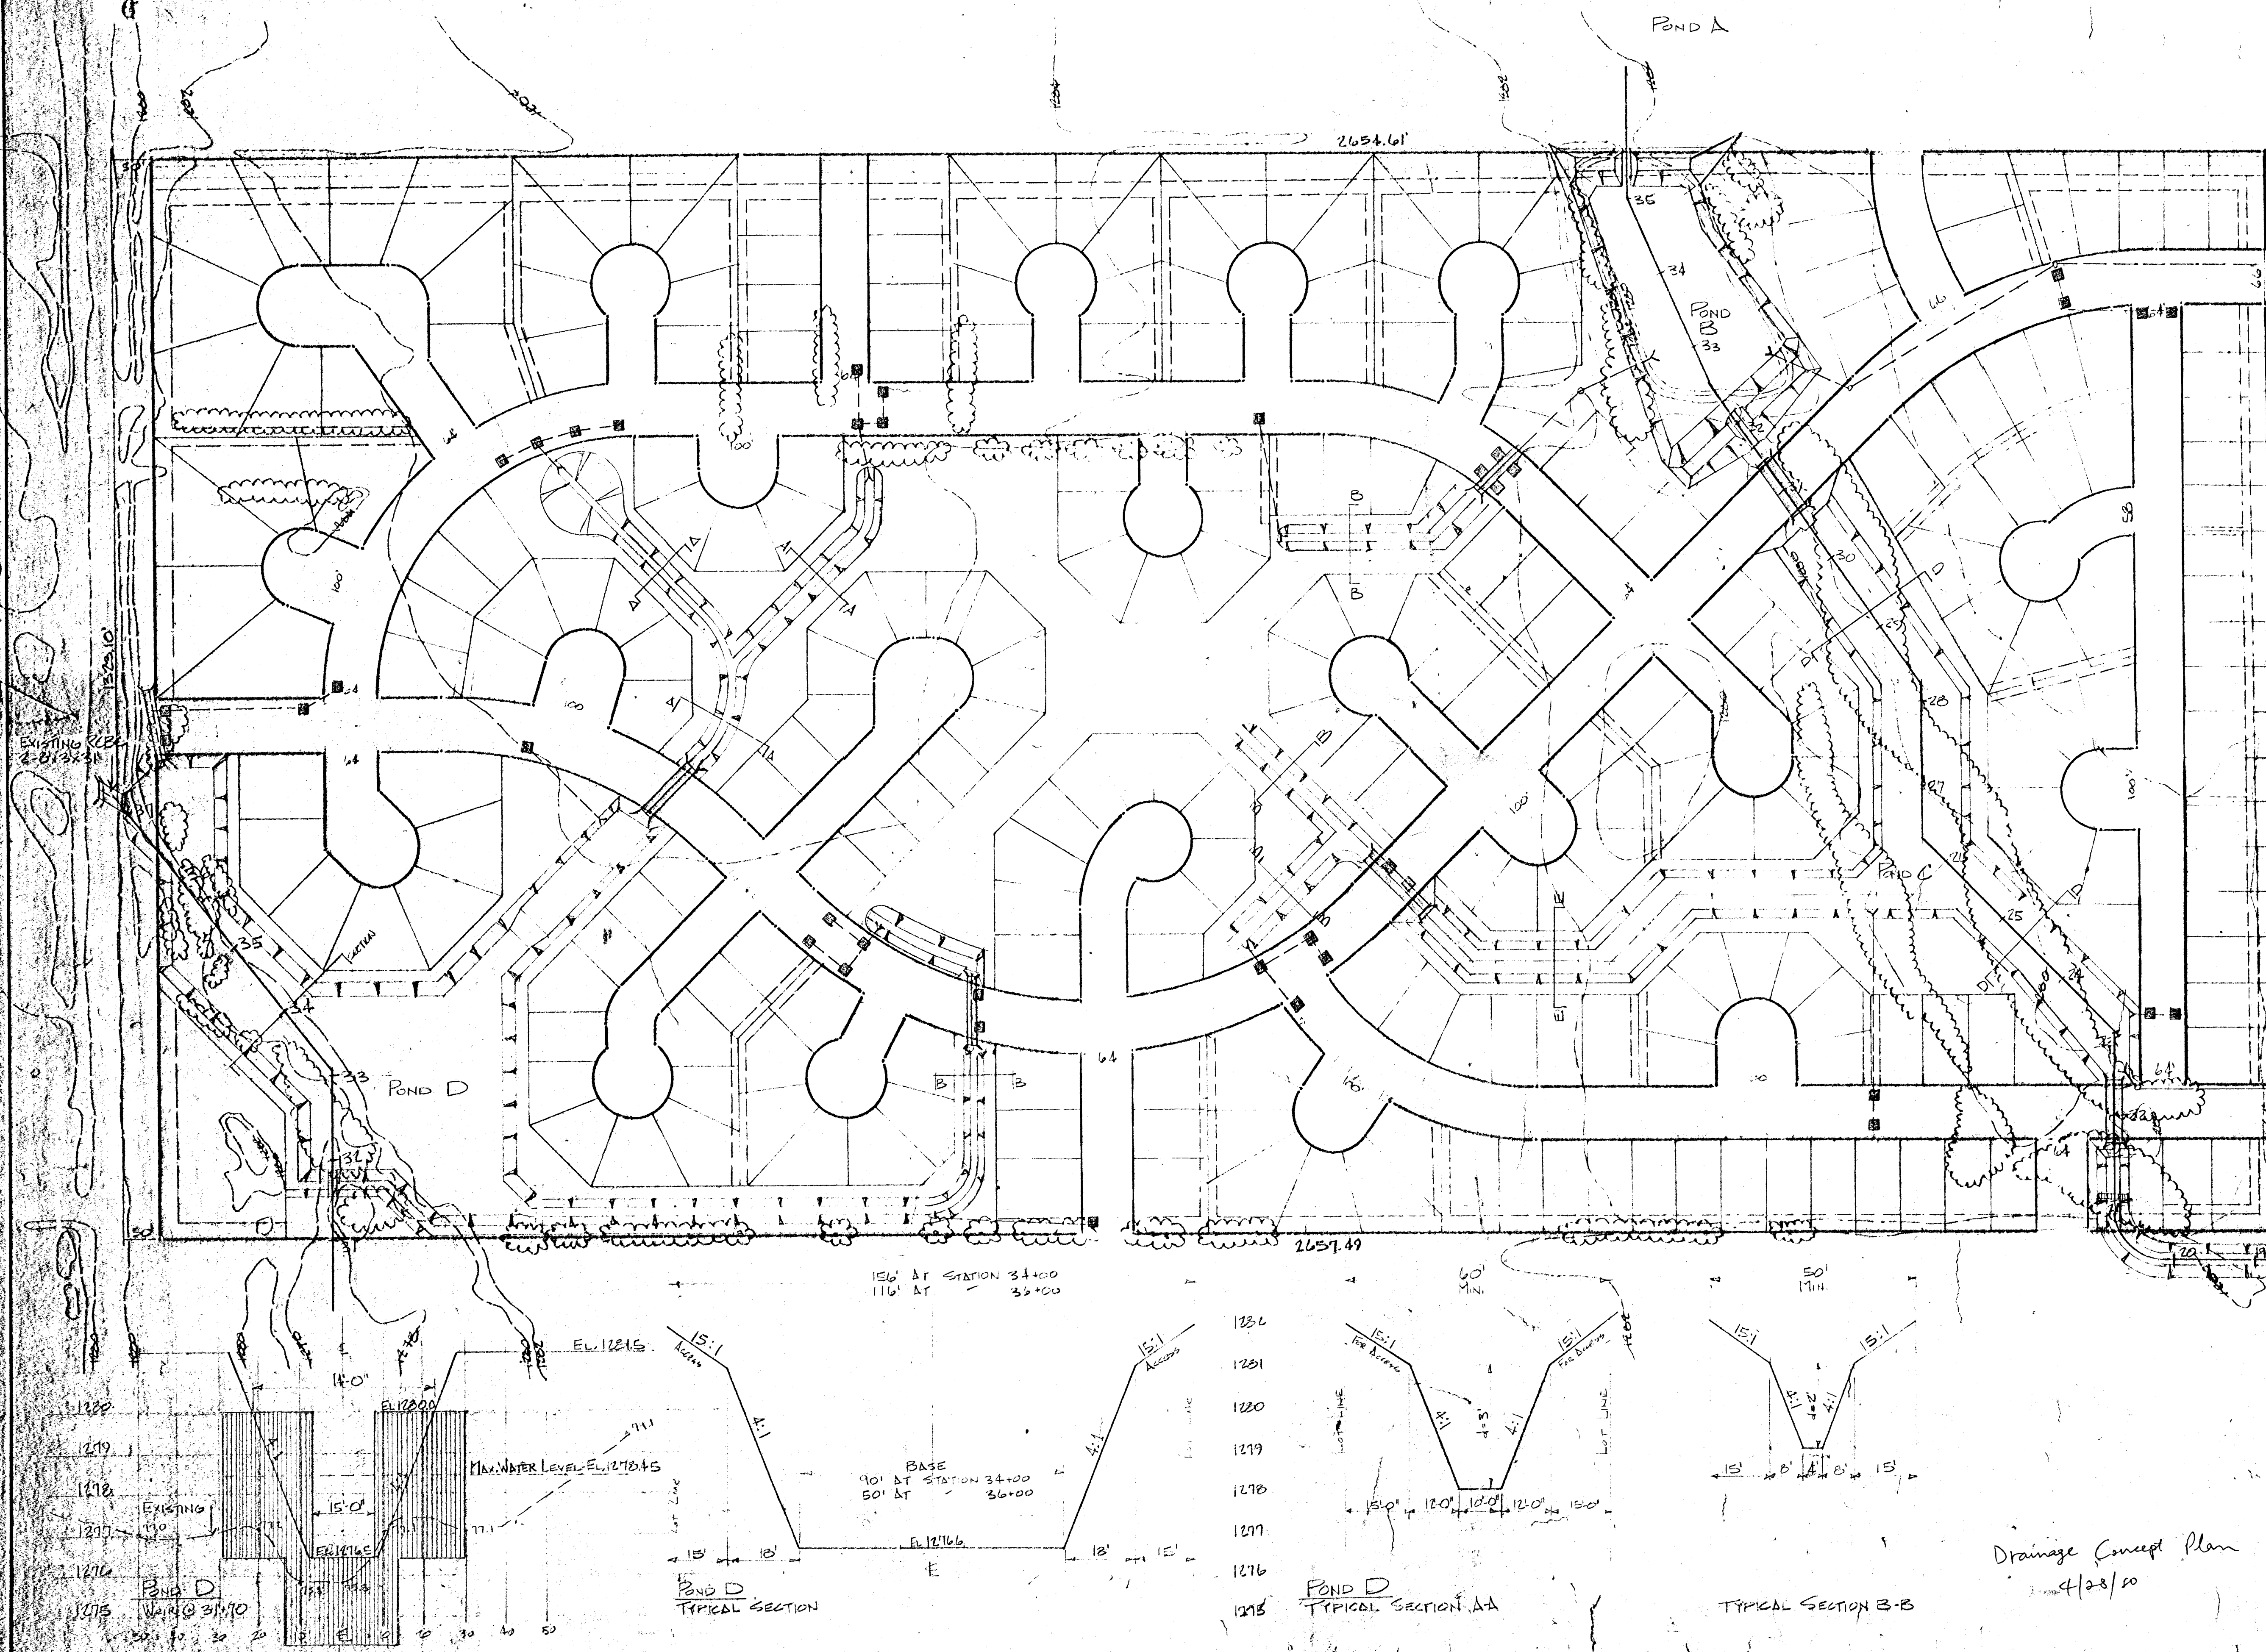

LAWRENCE E. WELLS ARCHITECT 251 LAURA SUITE 205 WICHITA, KANSAS 67211			
DATE	15 APR 80	CHECKED	REVIS
DRAWN			
PLAN AND SECTIONS PROJECT 1900			
SHEET 1 OF 1			

Drainage Concept Plan
4/28/80

NORTH
SCALE 1" = 100'

23
PLAN REVISIONS