BENCHMARKS

BM#1 - CUT TOP OF RCB END SECTION AT SE COR. OF LOT 23, BLK 1, BRIGHTON COURTS ADDITION. ELEV = 197.07

BM#2 - CUT TOP OF CURB ON THE N SIDE OF WILSON ESTATES PARKWAY AT SE COR. OF BRIGHTON COURTS ADDITION. ELEV = 197.07

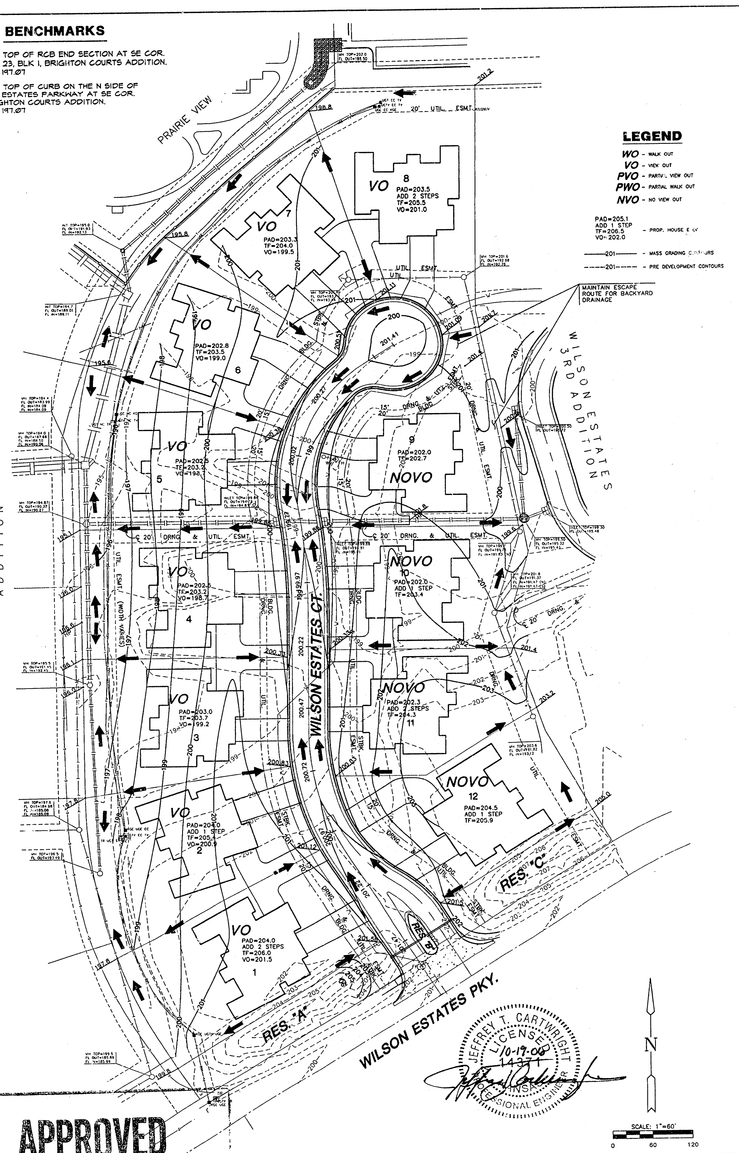

LEGEND

WO - WALK OUT
VO - VIEW OUT
PVO - PARTIAL VIEW OUT
PWO - PARTIAL WALK OUT
NVO - NO VIEW OUT

PAD=205.1
ADD 1 STEP
TF=205.5
VO=202.0
- PROP. HOUSE & LVL

—201— - MASS GRADING CONTOURS
- - 201 - - - PRE DEVELOPMENT CONTOURS

JEFFREY L. CARTWRIGHT
LICENSED
10-19-06
14371
KANSAS
PROFESSIONAL ENGINEER

APPROVED
DRAINAGE PLAN
LCJ 10-19-06

MKEC ENGINEERING CONSULTANTS, INC.
411 N. WEBB ROAD
WICHITA, KS. 67206
316-684-9600

LEGACY PARK @ WILSON FARMS
PROJECT NAME

OVERALL LOT GRADING PLAN
SHEET TITLE

JTC	KWS/CMJ	JTC
DESIGN BY:	DRAWN BY:	CHECKED BY:
OCTOBER 2006	05753	1 / 1
DATE	JOB NO.	SHEET(S)