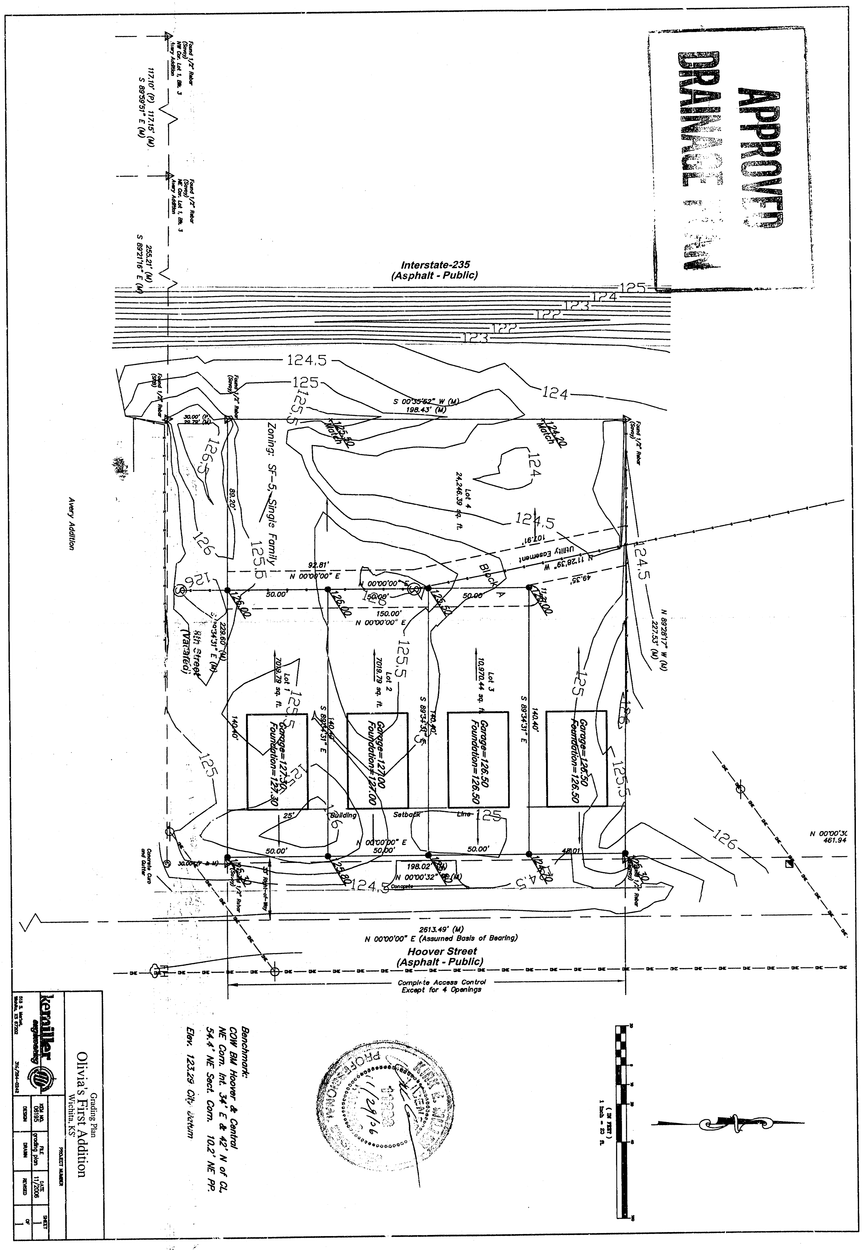
APPROVED
DRAINAGE PLAN
Interstate-235
(Asphalt - Public)
Zoning: SF-5 Single Family
Block A
Lot 1
Lot 2
Lot 3
Lot 4
Garage=127.00
Foundation=126.00
Garage=126.50
Foundation=126.50
Garage=125.50
Foundation=125.00
Building Setback Line
Utility Easement
Hoover Street
(Asphalt - Public)
Complete Access Control
Except for 4 Openings
2613.49' (M)
N 00°00'00" E (Assumed Basis of Bearing)
Avery Addition
Benchmark:
COW BM Hoover & Central
NE Corn. Int. 34' E & 42' N of CL
54.4' NE Sect. Corn. 10.2' NE PP.
Elev. 123.29 City datum
PROFESSIONAL ENGINEER
11/28/06
Grading Plan
Olivia's First Addition
Wichita, KS
kerwin engineering
DRAWN
CHECKED
11/28/06
SHEET
1 OF 1