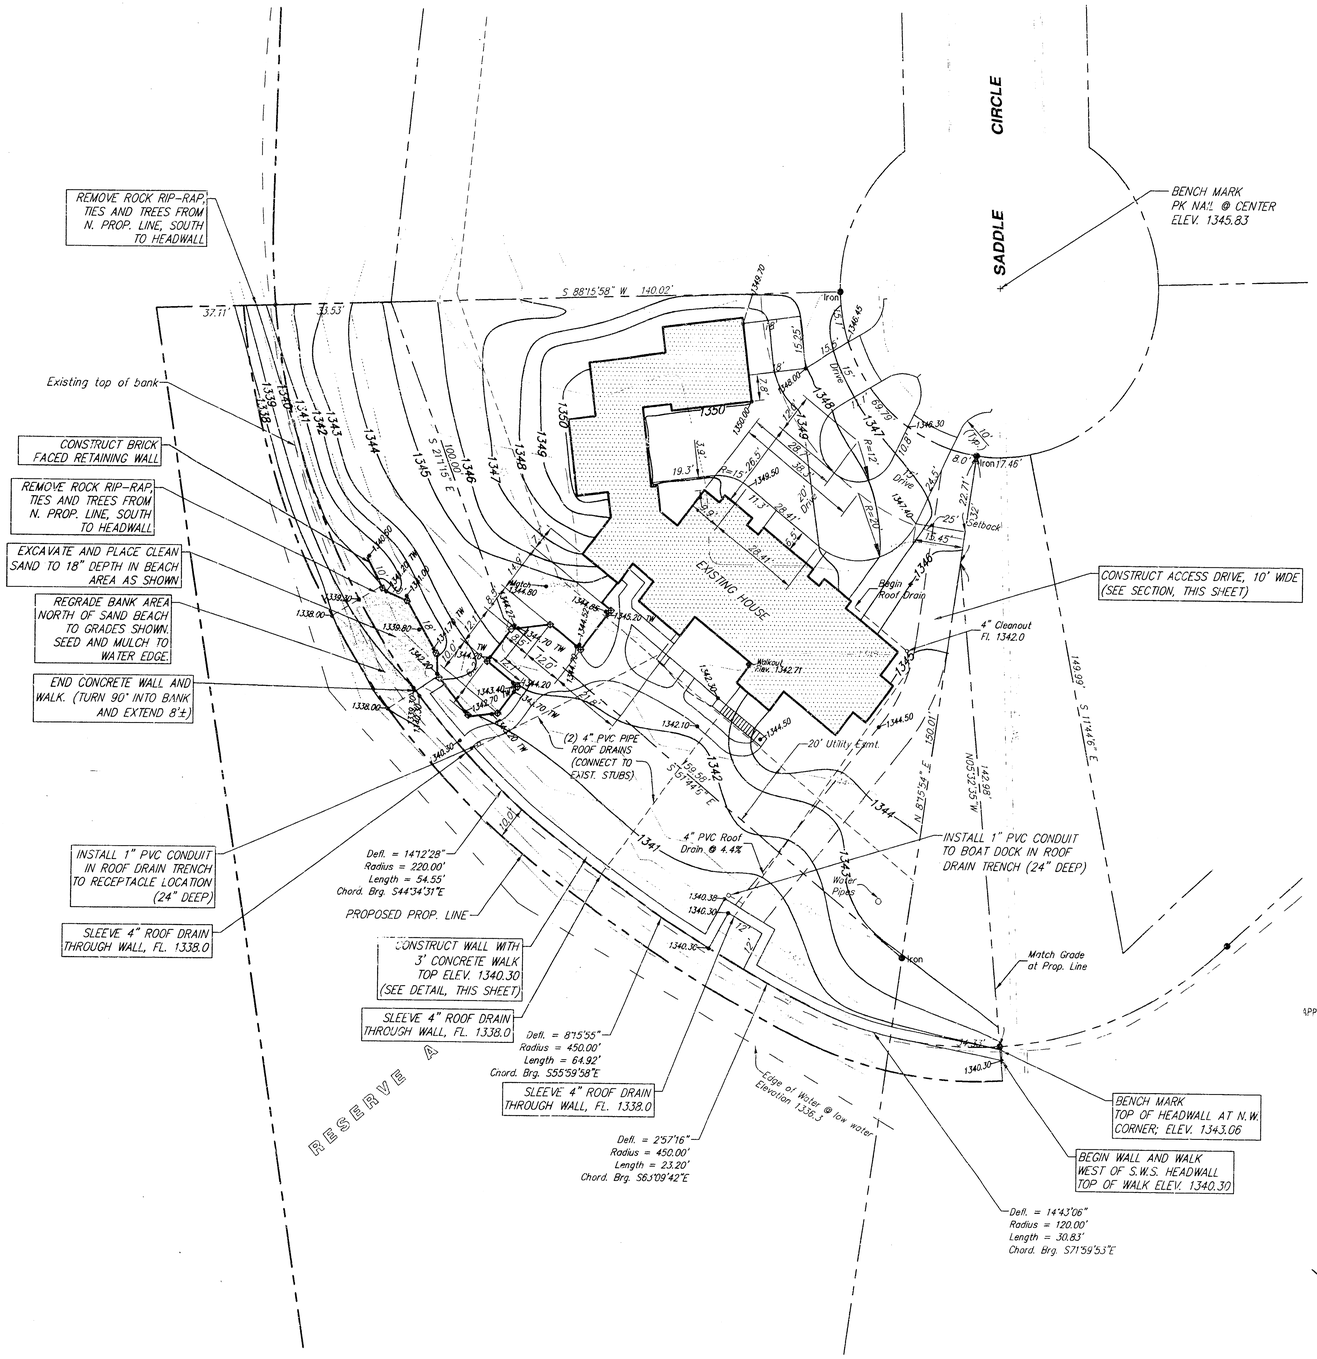

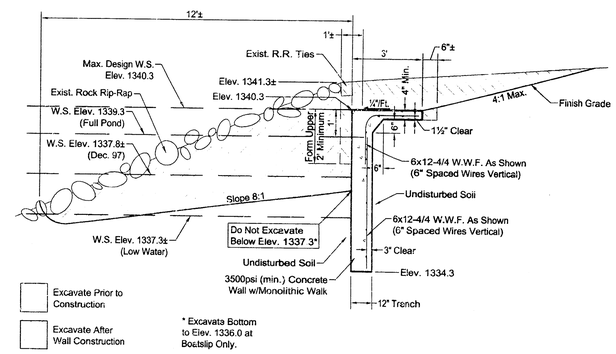

MONOLITHIC RETAINING WALL/WALK

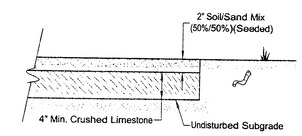

ACCESS DRIVE SECTION

APPROVED: CITY OF WICHITA
Approval does not relieve the contractor from any responsibility for errors or omissions from the contract requirements or for any deficiencies of equipment, work, or materials.
Date 2/4/98
Engineering Div. VRH

325 N. SADDLE CR.
DARREL L. DUGAN

REV. 12-10-97
REV. 9-12-97
REV. 8-21-97
ADDED DIMENSIONS

THOMAS CHARLES RUGGLES LICENSED 9621 12-10-97 KANSAS PROFESSIONAL ENGINEER

GRADING PLAN
LOT 12, BLOCK 3, RAINBOW
LAKES WEST 4TH ADDITION
WICHITA, KANSAS

SRB 924 NORTH MAIN WICHITA, KANSAS 67203 http://www.feist.com/~srb 316-264-8003 FAX 264-4621 E-mail: srb@feist.com
SAVOY, RUGGLES & BOHM, P.A.
ENGINEERING & SURVEYING

PROJECT NUMBER

DESIGN	DRAWN	UTILITY	REVIEW	DATE	REVISED
T.C.R.	T.E.B./J.L.			Aug. 19, 1997	Dec. 10, 1997

PROJECT NO. 8200 SHEET 1 OF 1

Permit 98-00/585-0101