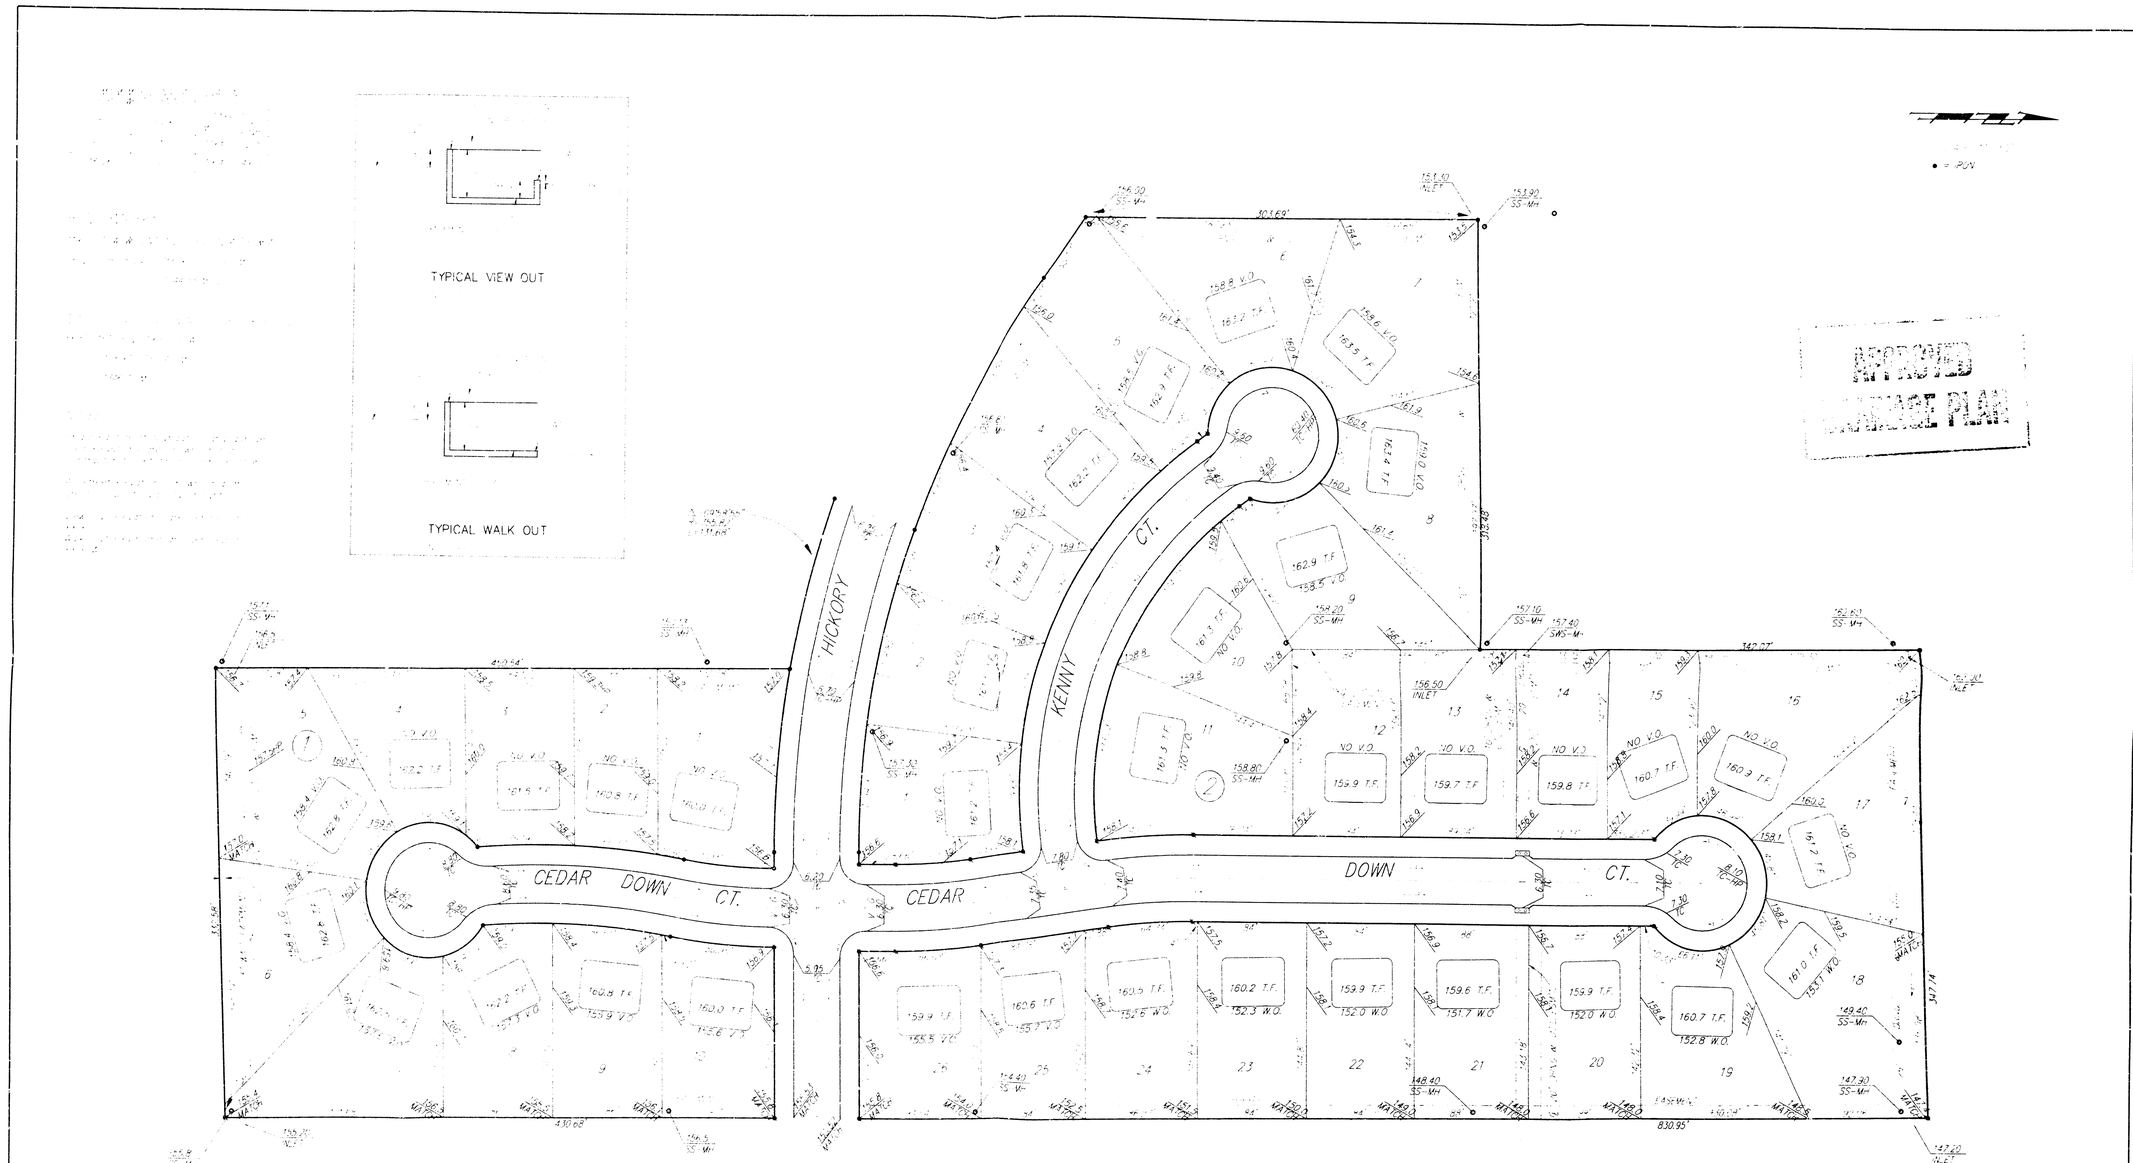

Buck Head 2nd

GRADING PLAN

BAUCHMAN COMPANY P.A.

PROJECT NUMBER					SHEET
DESIGN	DRAWN	APPROVED	DATE	SCALE	OF