N

SCALE: 1" = 100'

100 0 100 200

PROJECT LOCATION

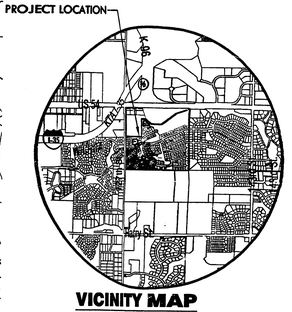

VICINITY MAP

BENCHMARKS

BM#3 Railroad spike in Southwest face of power pole South of Kellogg on East Side of 125th Street East, 973' South and 24' East of Northwest Corner Sec 26, T 27 S, R 2 E.
Elev.=1353.93 (NGVD)

BM#4 Fence T-post at Northwest corner of property, 40' East of centerline 127th And 10' South Kellogg right away.
ELEV.=1360.81 (NGVD)

BM#5 Fence T-post 10' South and 10' West of highway right of way corner, west side of K-96 interchange and South side of Kellogg, 969' East and 122' South of Northwest corner Sec. 26, T 27 S, R 2 E.
ELEV.=1346.25 (NGVD)

BM#6 Fence T-post 10' South and 10' West of highway right of way corner, East Side of K-96 interchane and South side of Kellogg, 1696' East and 770' South of the Northwest corner Sec. 26, T 27 S, R 2 E.
ELEV.=1342.08 (NGVD)

BM#7 Fence T-post of South of South Kellogg right of way fence, 143' West-Southwest of Northeast property corner, 135' West and 176' South of the North Quarter corner of Sec. 26, T 27 S, R 2 E.
ELEV.=1326.40 (NGVD)

MINIMUM PAD ELEVATIONS (LOWEST OPENINGS)			
LOTS	BLOCK	ELEVATION (CITY DATUM)	(NGVD)
6-12	1	156.6	1344.0
13-17	1	151.6	1339.0
18-25	1	147.4	1334.8
37	1	151.6	1339.0
1	3	152.8	1340.2
2	3	151.9	1339.3
3	3	151.0	1338.4
4	3	149.8	1337.2
5	3	148.1	1335.5
6	3	147.0	1334.4
16	3	149.8	1337.2
17	3	150.3	1337.7
18	3	151.0	1338.4
19	3	151.9	1339.3
20	3	152.8	1340.2
6-25	4	138.8	1326.2
1-2	5	137.6	1325.0

Submitted 10-19-06

APPROVED DRAINAGE PLAN

LEGEND

- Sec. Corner
- Fnd. Prop. Corner
- GAS METER
- SANITARY SEWER MANHOLE
- POWER POLE/GUY ANCHOR
- ELECTRIC BOX
- SIGN
- GATE
- TREES
- EDGE OF TREES
- POLE - POLE
- PROP HOUSE ELEVATION
- FIRE HYDRANT
- WATER VALVE
- WATER METER
- TELEPHONE RISER
- FENCE
- STORM SEWER PIPE
- WATER LINE
- SANITARY SEWER LINE
- GAS LINE
- TELEPHONE LINE
- OVERHEAD ELECTRIC
- EXISTING PLOT PLAN HOUSE ELEV.

NOVO - NO VIEW OUT
WO - WALK OUT
VO - VIEW OUT
PVO - PARTIAL VIEW OUT
TVO - TERRACED VIEW OUT
TVO - TERRACED WALK OUT

KEVIN L. ANDERSON 18596 10/31/06 KANSAS PROFESSIONAL ENGINEER

COUNTRY HOLLOW ADDITION
PROJECT NAME

GRADING PLAN
DESIGN TITLE

KLA	SMD/CMJ
DESIGN	DRAWN BY:
JTC	JUNE 2006
CHECKED BY:	DATE
04429	1 / 1
JOB NO.	SHEET/OF

MKEC ENGINEERING CONSULTANTS, INC.
411 N. WEBB ROAD
WICHITA, KS. 67206
316-684-9600

S:\CIVIL\04429\DWGS\GRADING\GRADING.DWG