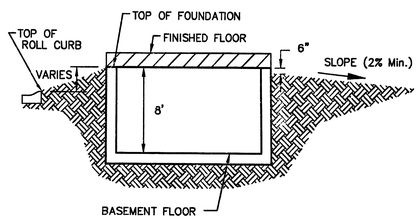

TYPICAL NON-VIEW OUT

NO SCALE

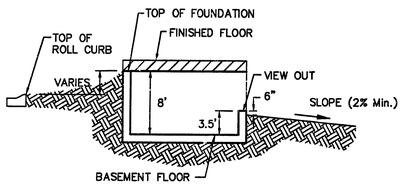

TYPICAL VIEW OUT

NO SCALE

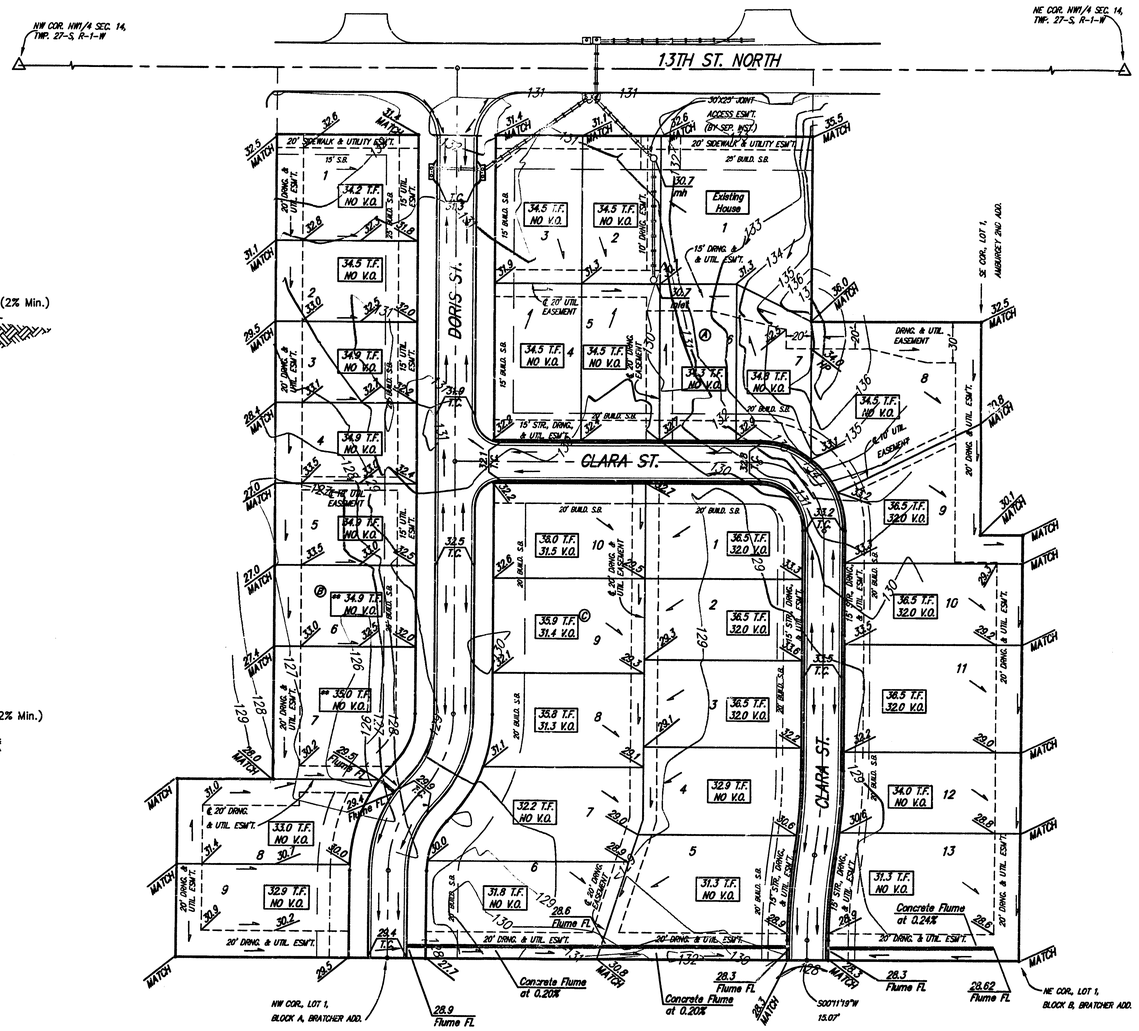

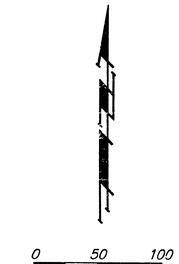

LEGEND

- = #4 REBAR W/ "BAUGHM..." CAP (SET)
- △ = SECTION CORNER
- ○ = AREA INLET
- = CATCH BASIN
- = DRAINAGE PIPE
- = CONCRETE DRAINAGE FLUME

APPROVED
DRAINAGE PLAN

NOTES:

Proposed Top of Foundation Elevations Are Shown On Plans.

Contractor to Set Finished Floor Elevations.

All Street Elevations Shown on Plans Are for Top of Curb (Full-Height).

Lot dimensions have been omitted on this plan, refer to the recorded plat for this information.

Add 100 to finish grade elevations indicated to achieve city datum elevation. Existing grade elevations are in city datum.

** Indicates that Extra Deep Foundations or Footings may be required.

REVISED 10-13-2004

STEVE KELLEY 5TH ADDITION

GRADING PLAN

CITY OF WICHITA, KANSAS

BAUGHMAN COMPANY P.A.
ENGINEERING, SURVEYING, & PLANNING
316-262-7221 • 315 ELLIS • WICHITA, KANSAS 67211

PROJECT NUMBER				
DESIGN	DRAWN	APPROVED	DATE	SCALE
JJD	JJD		04/04	Noted

1

F:\GRADE\Steve Kelley 5th\grading plan.dwg