FOUR CORNER LOT GRADING

ANGEL ACRES

AN ADDITION TO WICHITA, SEDGWICK COUNTY, KANSAS

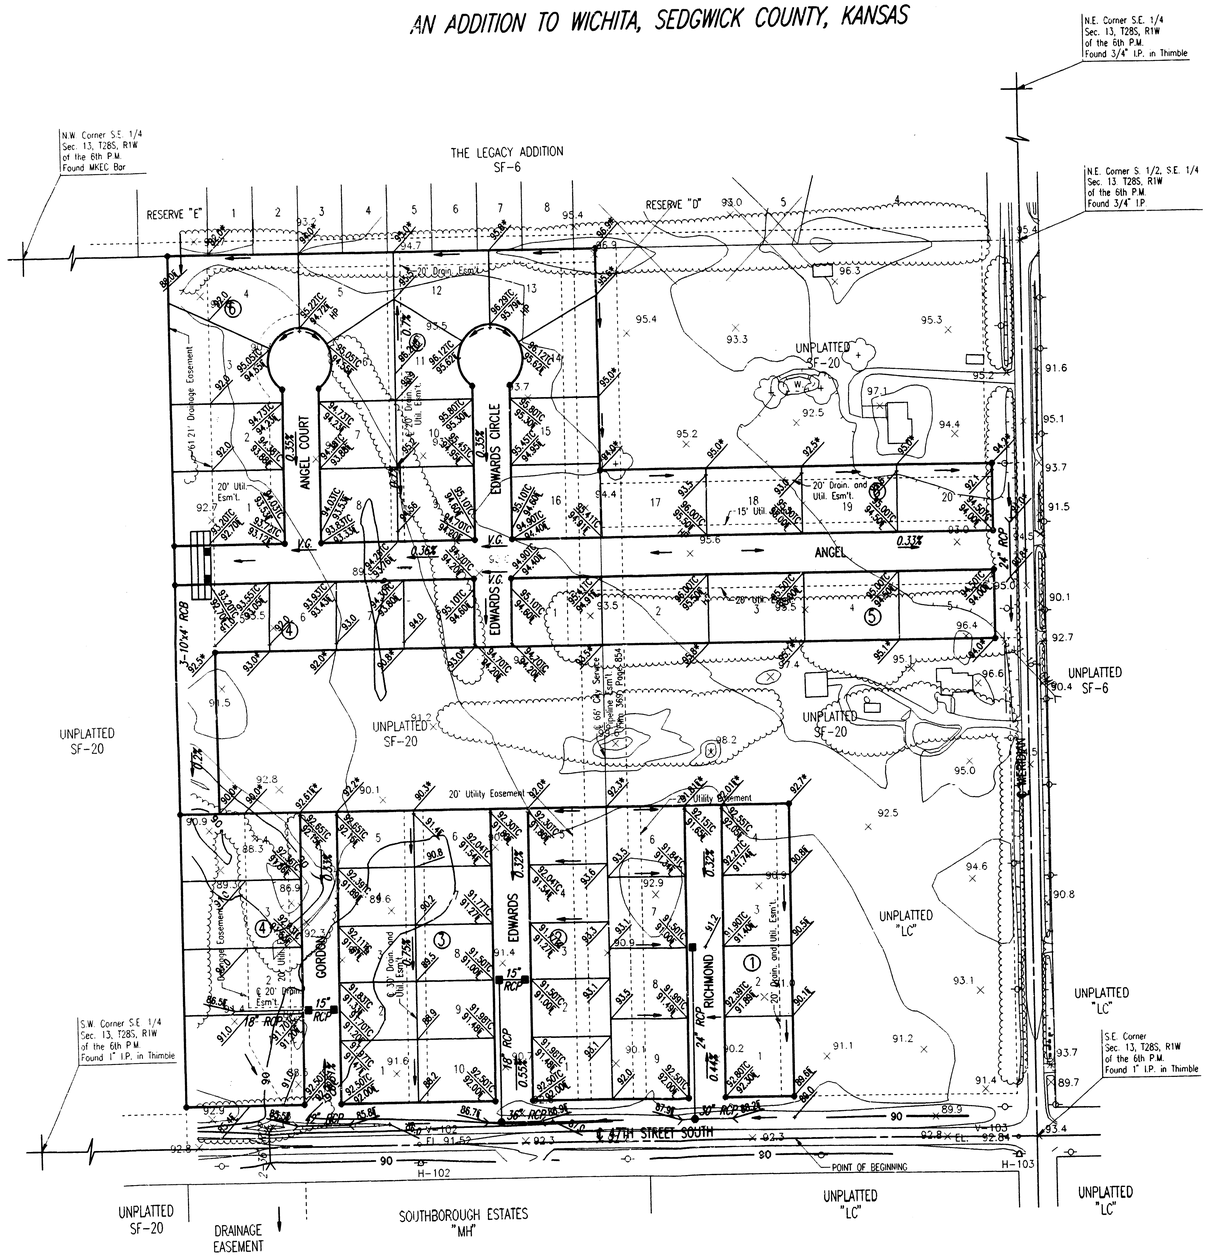

SCALE: 1" = 100'

● = IRON SET

B.M. - CITY OF WICHITA STANDARD DISC, 44' NORTH AND 30' EAST OF THE INTERSECTION OF THE CENTERLINES OF MERIDIAN AND 47TH STREET SOUTH.

ELEV.=91.777 CITY DATUM

LEGEND

- SPOT ELEVATION
- HIGH POINT ELEVATION
- MATCH EXISTING ELEVATION
- TOP OF CURB ELEVATION
- FLOW LINE ELEVATION
- FLOW DIRECTION

MINIMUM PAD ELEVATION: (MINIMUM OPENING)		
	LOTS 1-4, BLOCK 1 LOTS 1-9, BLOCK 2 LOTS 1-10, BLOCK 3 LOTS 1-8, BLOCK 4 LOT 1, BLOCK 5 LOTS 1-16, BLOCK 6	95.0 CITY DATUM
	LOTS 2-5, BLOCK 5 LOTS 13-20, BLOCK 6	96.0 CITY DATUM

ANGEL ACRES ADDN

APPROVED
DRAINAGE PLAN

DSN/R: KER OPER: SAD SCALE: 1=100.00
Q:\1998\96696\4CORNER 02-18-1999 01:50:36 pm