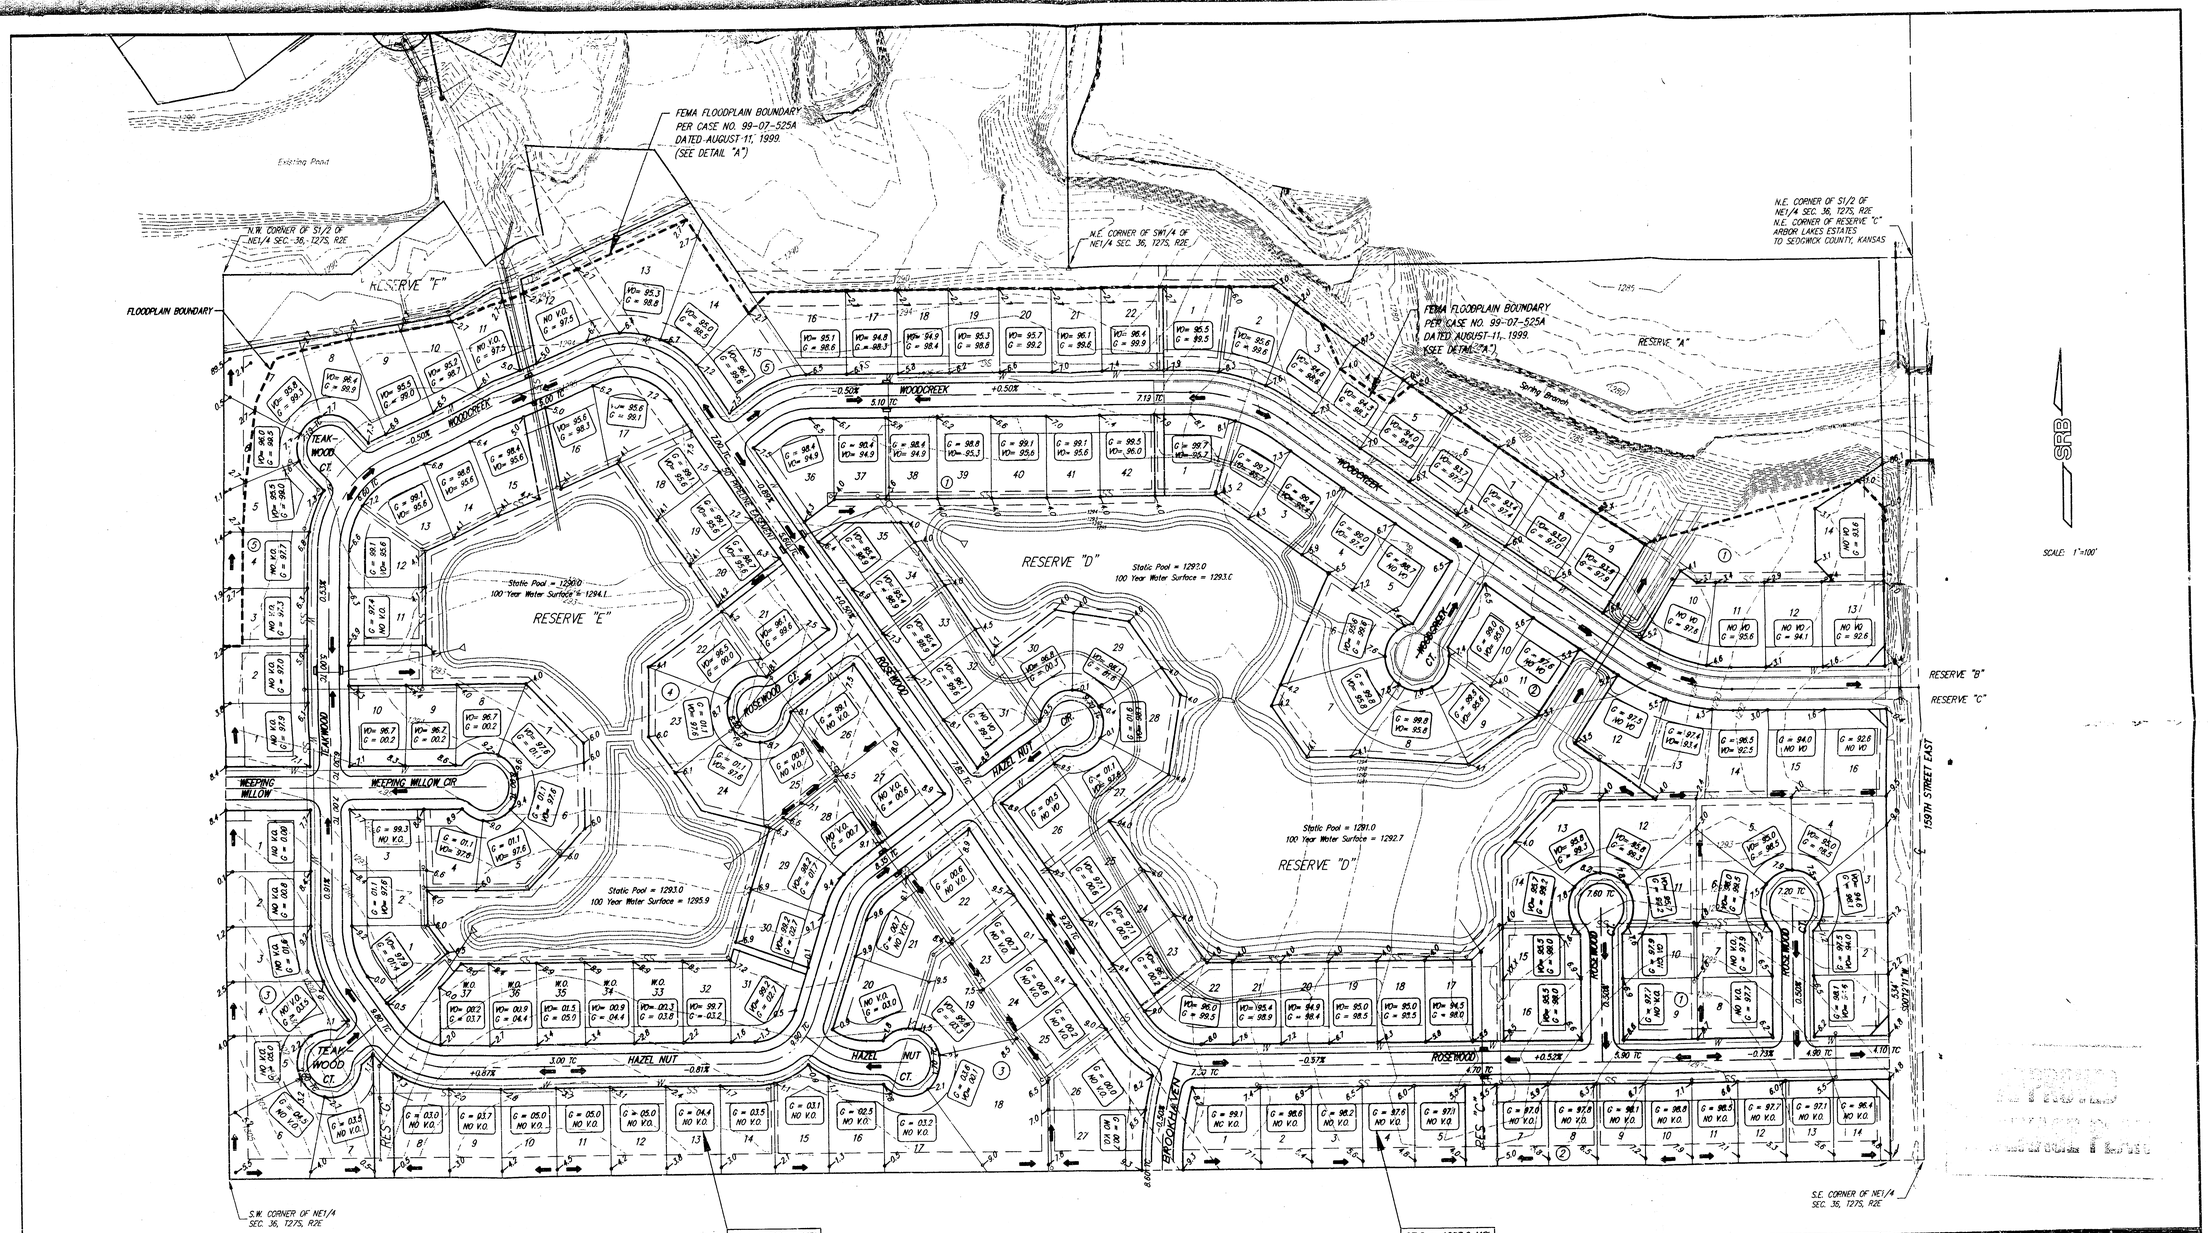

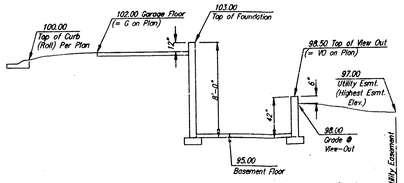

Section Through Typical View-Out Lot

100.00 Assumed T.C. Elevation for section

BENCH MARKS

BM #1 - RR SPIKE IN PP 47' E & 853' N OF SE COR OF THE NE ¼ SEC 36-27S-2E
ELEV. = 1289.51

BM #2 - TOP OF ¾" IRON PIPE @ SE CORNER OF THE NE ¼ 36-27S-2E
ELEV. = 1307.33

WHISPERING LAKES ESTATES & WHISPERING LAKES ESTATES 2ND

LOT GRADING PLAN

SEDGWICK COUNTY, KANSAS

SRB
824 NORTH MAIN
WICHITA, KANSAS 67203
http://www.srb1.com
316-264-8008
FAX 264-4621
E-mail: srb@srb1.com
SAVOY, RUGGLES & BOHM, P.A.
ENGINEERING & SURVEYING

PROJECT NUMBER

DESIGN	DRAWN	UTILITY	REVIEW	DATE	REVISED
CMB	CMB/JRA			Oct. 20, 1999	

DWG. FILE

SHEET OF

Plat Conditions 12 Dec 2000