PRELIMINARY PLAT
BANUELOS ADDITION
TO SEDGWICK COUNTY, KANSAS

Owner: Francisco C. Banuelos
2209 N. Waco
Wichita, KS 67204

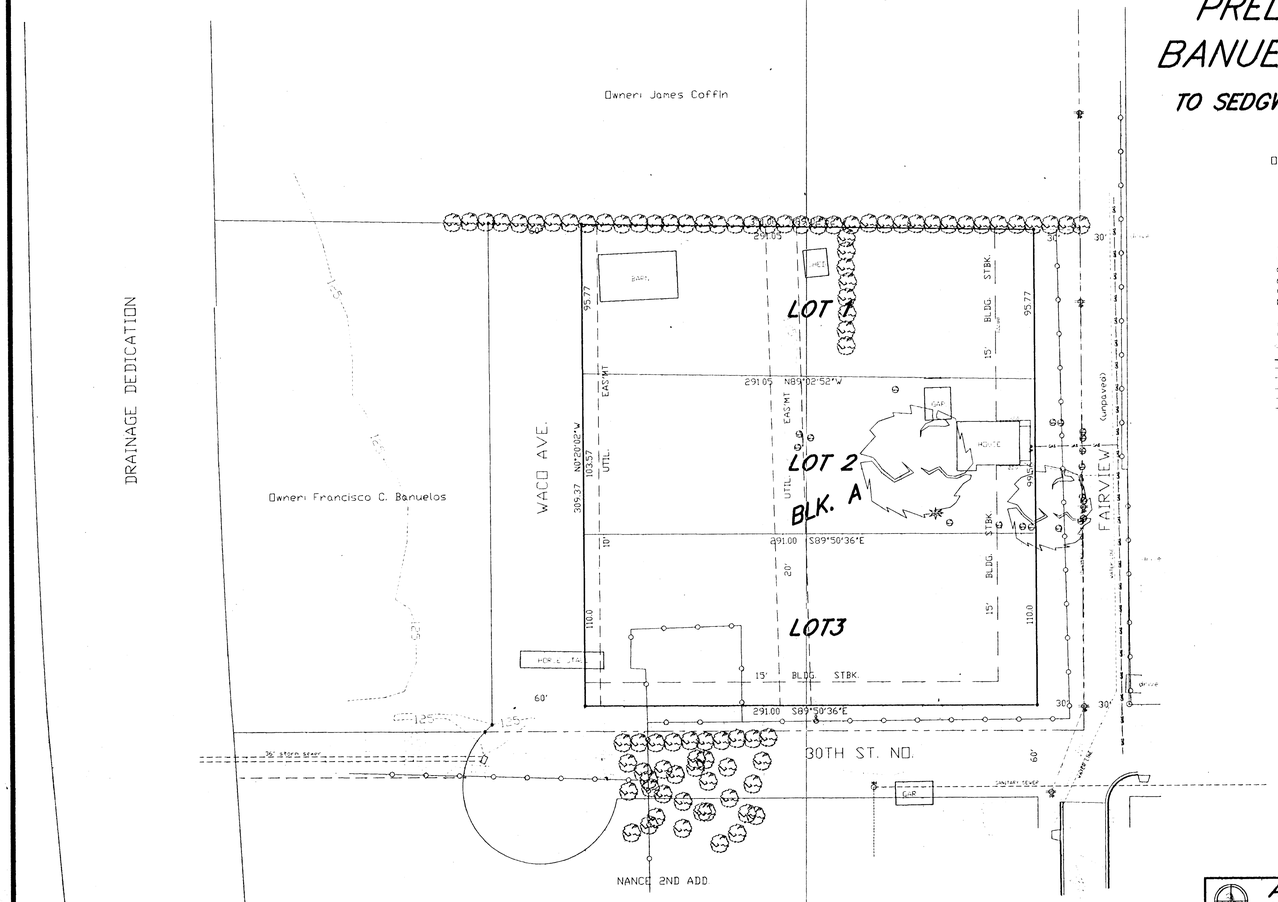

LEGEND

LOCATION MAP

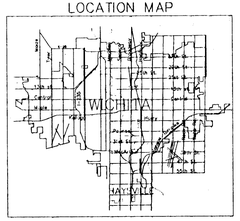

ARMSTRONG LAND SURVEY, P.A.
1601 E. HARRY
WICHITA, KANSAS 67211
PH - (316) 263-0082
Fax - (316) 263-0092