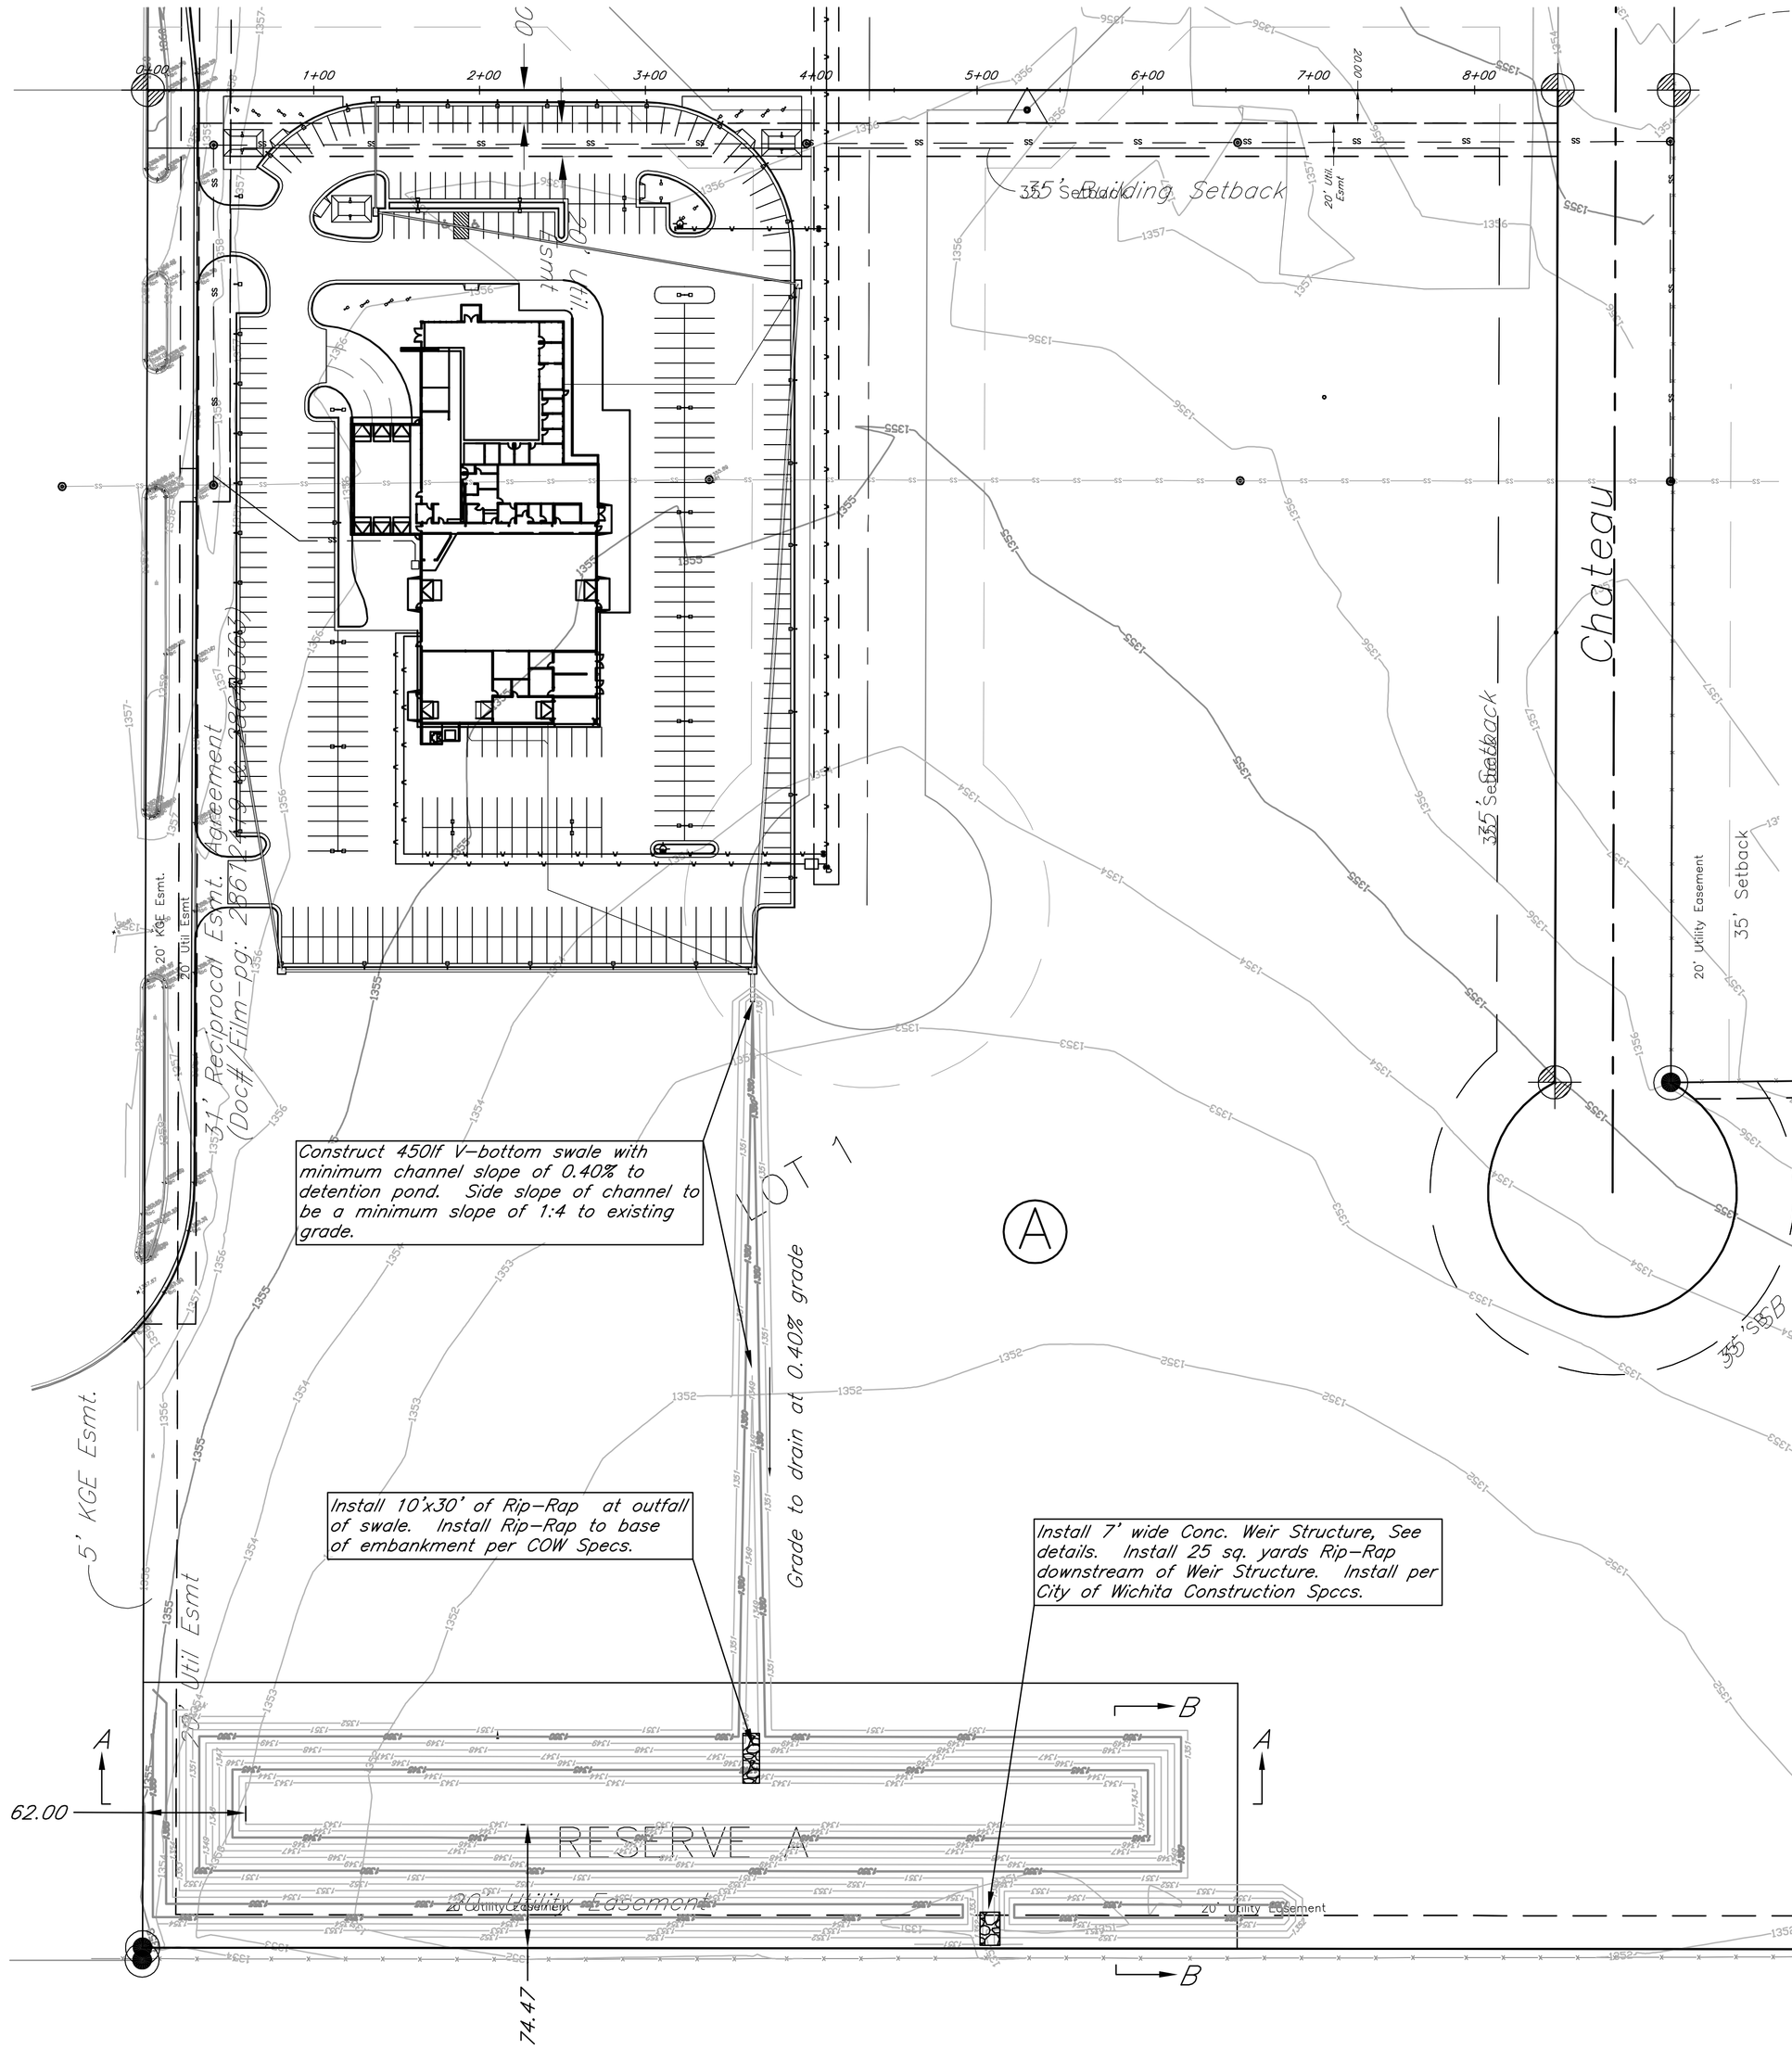
35' Building Setback
Chateau
35' Setback
20' Utility Easement
10' Utility Easement
LOT 1
RESERVE A
31' Reciprocal Esmt. (Doc.# Film-pg: 266 1 1 1