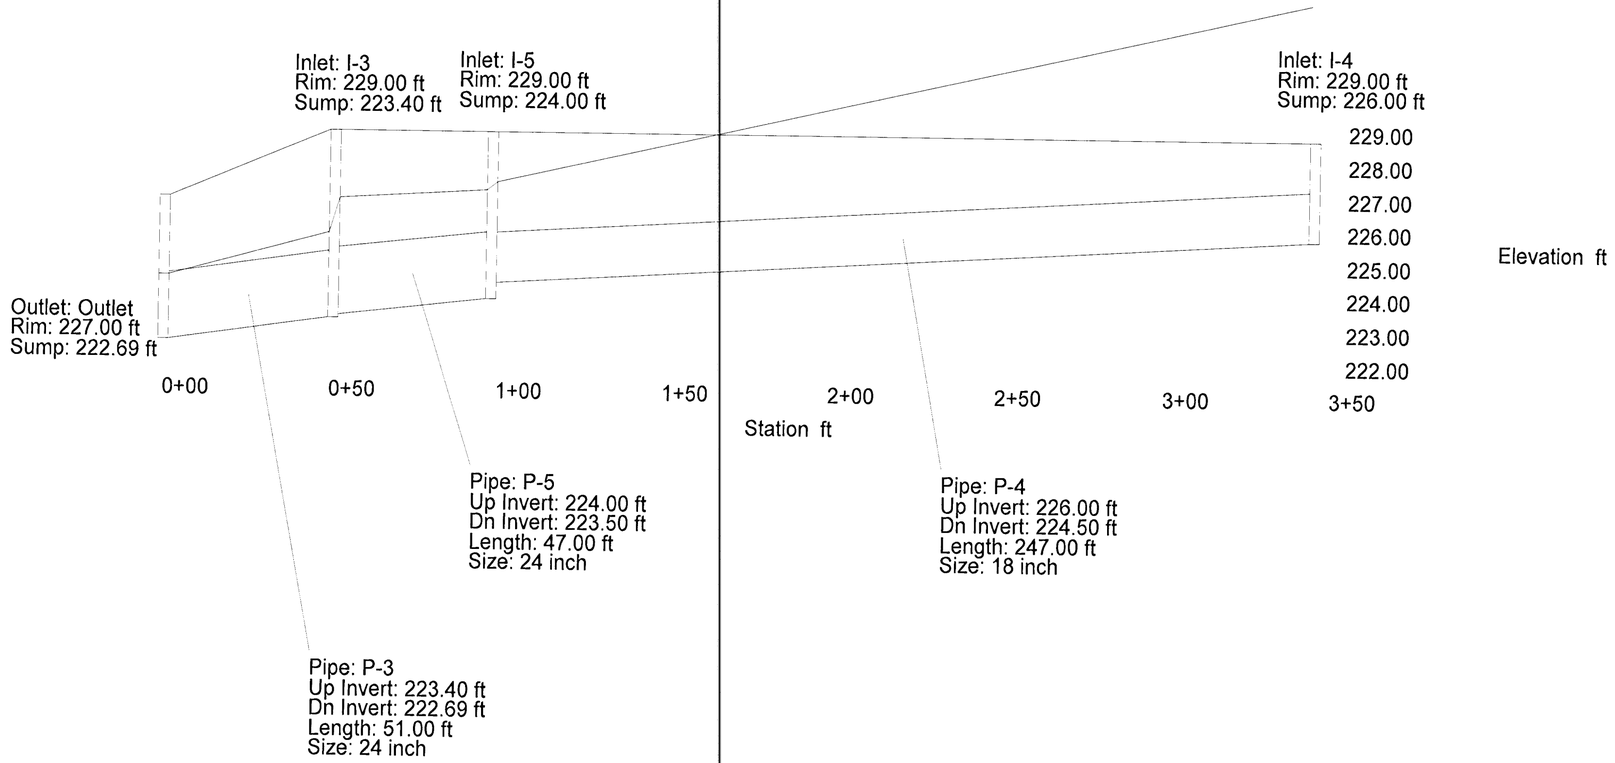

Project Title: Ritchie Industrial Park
f:\hydro\projects\ritchien\stormcad\3sws5.stm
02/28/02 01:45:57 PM

© Haestad Methods, Inc.

Baughman Company, P.A.
37 Brookside Road Waterbury, CT 06708 USA (203) 755-1666

Project Engineer: Baughman Company, P.A.
StormCAD v1.0