PRELIMINARY PLAT

# HUNTERS RIDGE ADDITION

## WICHITA, SEDGWICK COUNTY, KANSAS

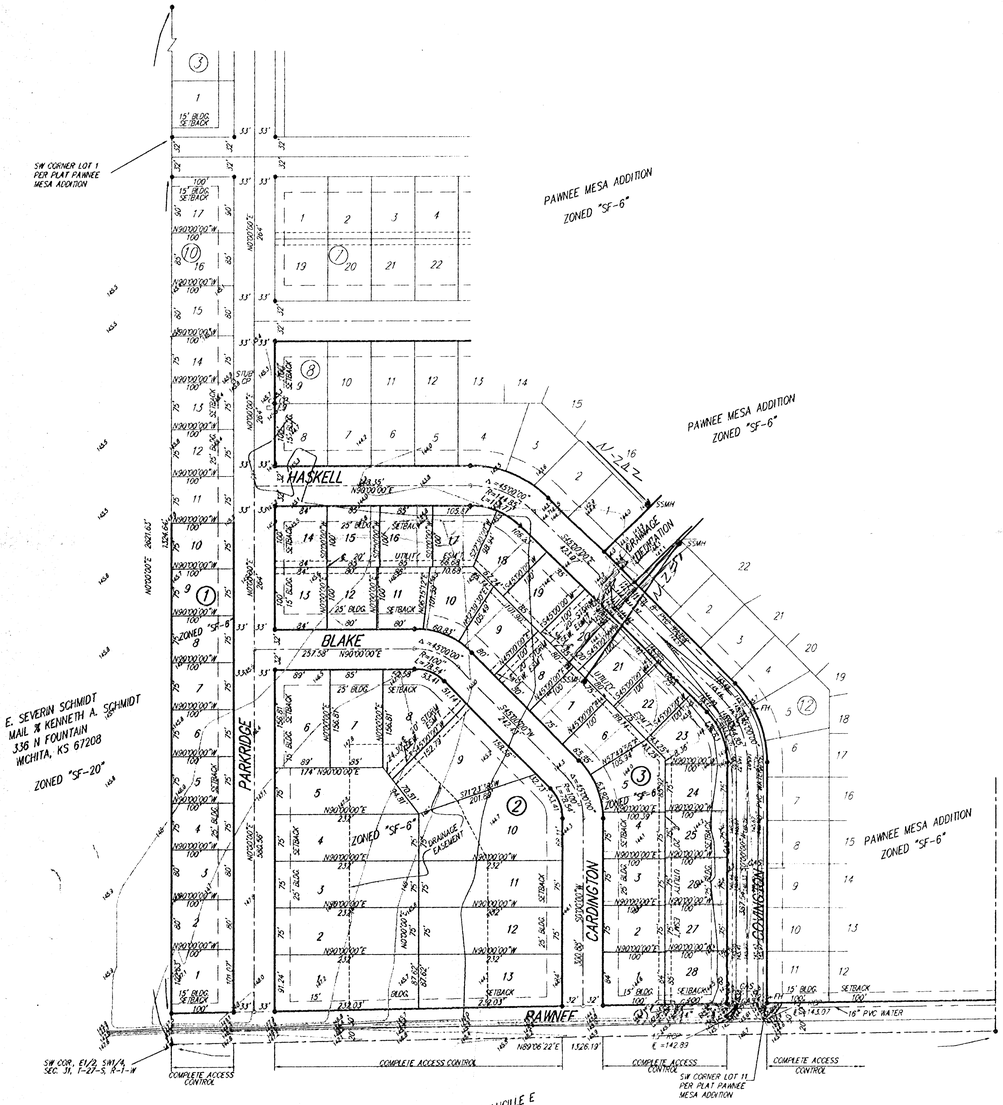


OWNER:
GREYSTONE CONTRUCTION INC.
ATTN: QUETIN MOEDER
4700 W. IRVING
WICHITA, KS 67209

LEGAL:
A PLAT OF LOTS 1 THROUGH 28, BLOCK 9, AND LOTS 1 THROUGH 10, BLOCK 10, AND LOTS 1 THROUGH 25, BLOCK 11, TOGETHER WITH THAT PART OF PARKRIDGE LYING EAST OF AND ADJACENT TO LOTS 1 THROUGH 10 IN SAID BLOCK 10, AND THAT PART OF BLAKE AND CARDINGTON LYING BETWEEN SAID BLOCKS 9 AND 11, AND ALL OF BLAKE CT. LYING IN SAID BLOCK 11, ALL AS PLATTED IN PAWNEE MESA ADDITION, AN ADDITION TO SEDGWICK COUNTY, KANSAS.

BENCHMARK:
COW BENCH MARK DISC 1\2 MILE EAST OF 119TH ST.
SOUTH SIDE OF PAWNEE. 34' SOUTH OF CTR LINE
PAWNEE AND 6' WEST OF HEDGE ROW SOUTH.
ELEV: 1145.50

LEGEND
- CO = Cleanout
- CP = Cable TV Pedestal
- EB = Electric Box
- FH = Fire Hydrant
- Sign = Sign
- SSMH = Sanitary Sewer Manhole
- T = Tree
- WV = Water Valve

SANITARY SEWER
WATER
GAS

0 100 200

LOCATION

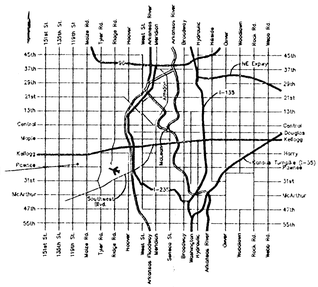


BAUGHMAN COMPANY P.A.
ENGINEERING, SURVEYING, & PLANNING
316-262-7271 • 315 ELK • WICHITA, KANSAS 67211