UTILITY PLAN

HIDDEN GLEN

AN ADDITION TO WICHITA, SEDGWICK COUNTY, KANSAS

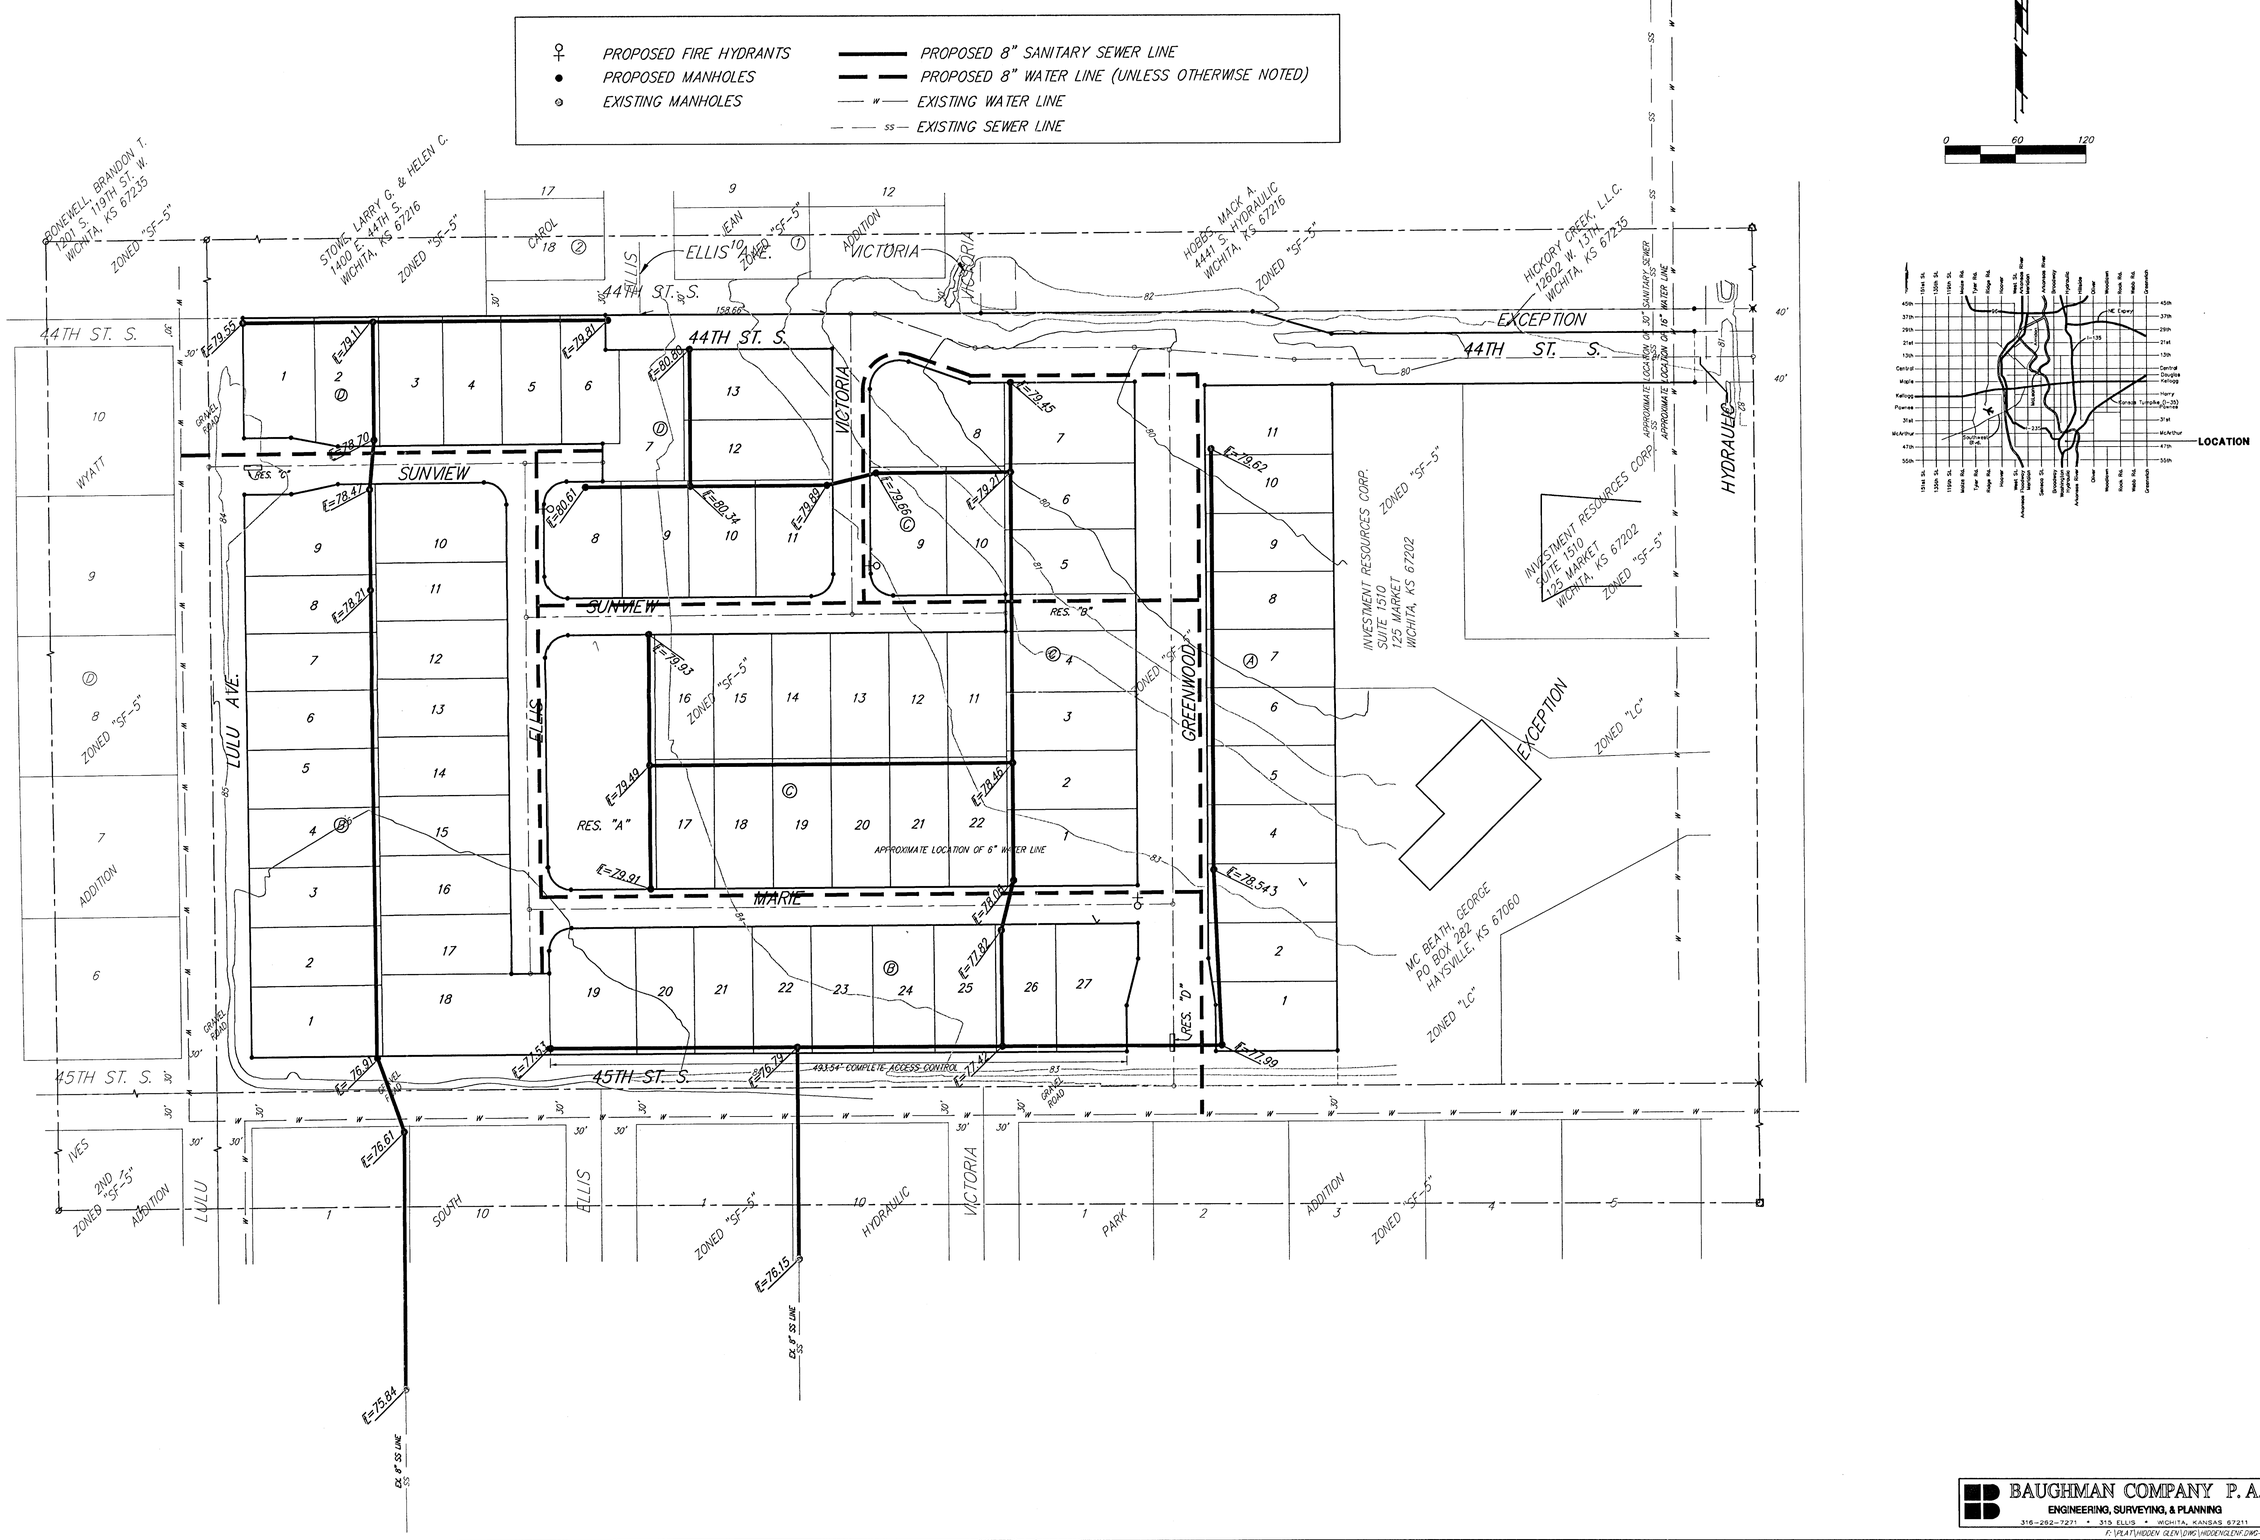

BAUGHMAN COMPANY P. A.
ENGINEERING, SURVEYING, & PLANNING
316-262-7271 • 315 ELLIS • WICHITA, KANSAS 67211
F:\PLAT\HIDDEN GLEN\DWG\HIDDENGLEN.DWG-MSC