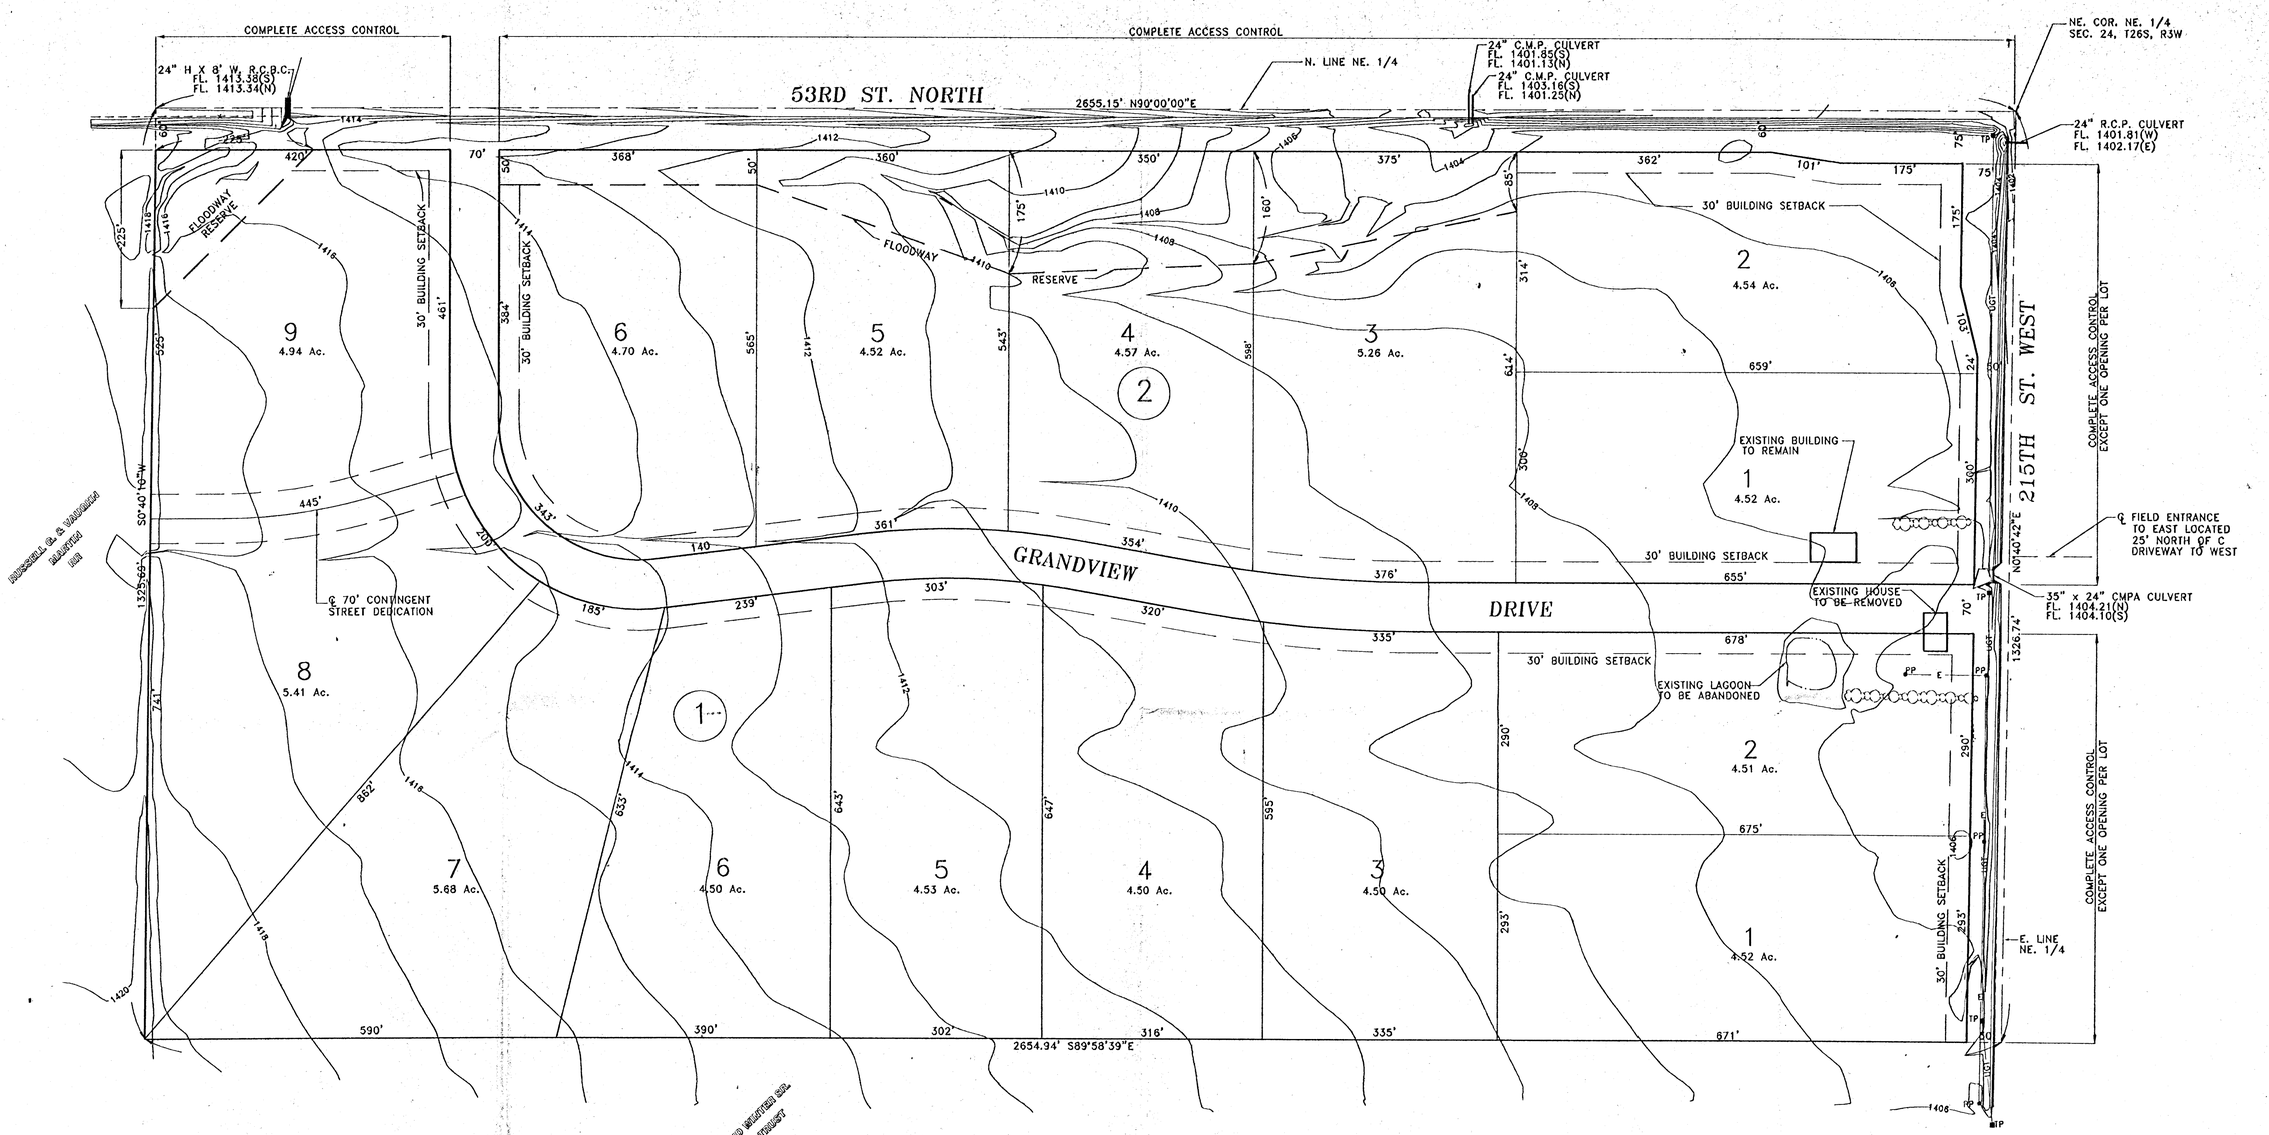

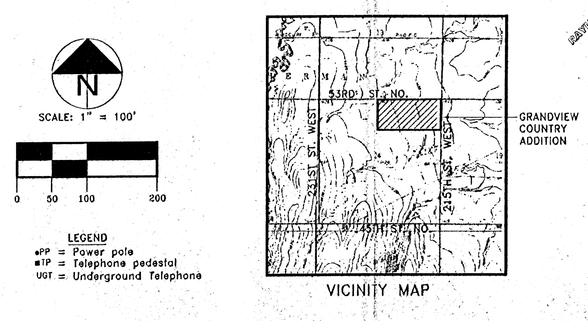

PRELIMINARY PLAT
GRANDVIEW COUNTRY ADDITION
SEDGWICK COUNTY, KANSAS
AUGUST 13, 2001

NOTES:

1. LEGAL DESCRIPTION: The north half of the northeast quarter of Section 24, T26S, R3W of the 6th P.M., Sedgwick County, Kansas.
2. OWNER/SUBDIVIDER: Julius J. Meyer Revocable Living Trust, Julius J. Meyer, Trustee. 8929 W. Central Wichita, Kansas 67212
3. Plat prepared by Reiss & Goodness Engineers / Robert Previtera L.A. / L.S. 2160 W. 21ST N. Wichita, Kansas 67203 Ph. (316) 832-0213 email: RGDRAFT@GRAPEVINE.NET
4. Existing Zoning: RR, Rural Residental
5. Date of Topographic Survey: April 2001
6. Bench Mark: Chisled square on west hubguard of R.C.B.C. 50' north of NE. corner NE. 1/4 Section 24. Elev. 1405.63 m.s.l.