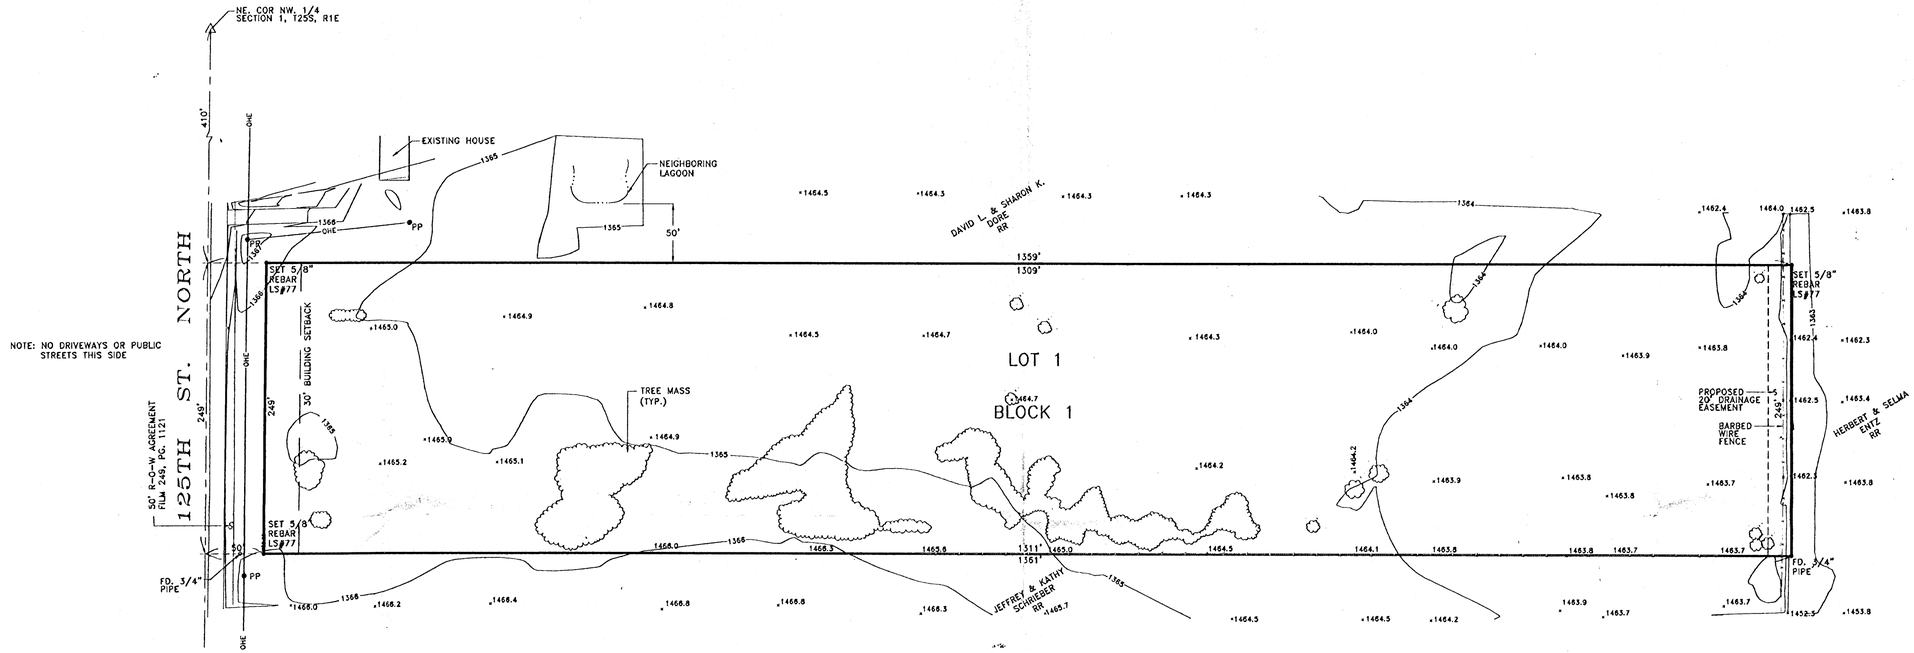

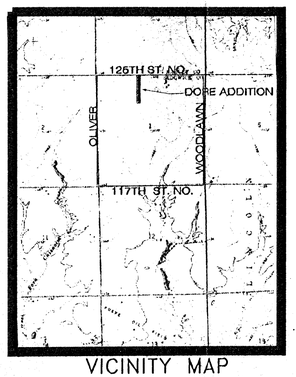

VICINITY MAP

N

1" = 60'

LEGEND
PP = POWER POLE
OHE = OVERHEAD ELECTRIC

PRELIMINARY PLAT/VICINITY MAP
DORE ADDITION
SEDGWICK COUNTY, KANSAS
AUGUST 13, 2001

LEGAL DESCRIPTION:

The west 249 feet of the east half of the northeast quarter of the northwest quarter of Section 1, T25S, R1E of the 6th P.M., Sedgwick County, Kansas. AREA = 7.49 Acres

1. OWNER/SUBDIVIDER: DAVID L. DORE AND SHARON K. DORE
   11678 NW. 160TH ST.
   NEWTON, KS. 67114
2. EXISTING ZONING: RR, RURAL RESIDENTIAL
3. PLAT PREPARED BY: REISS AND GOODNESS ENGINEERS
   C/O ROBERT PREVITERA LS#1146
   2160 W. 21ST. ST. NO.
   WICHITA, KANSAS 67203
4. BENCH MARK: CHISLED CROSS ON SOUTH HUBGUARD OF R.C.B.C. 50 FEET EAST OF NORTHWEST CORNER NORTHWEST QUARTER SECTION 1. ELEV. 1465.84 m.s.l.
5. DATE OF TOPOGRAPHIC SURVEY: JULY 23, 2001