KING'S MAPLE STREET THIRD ADDITION

WICHITA, SEDGWICK COUNTY, KANSAS

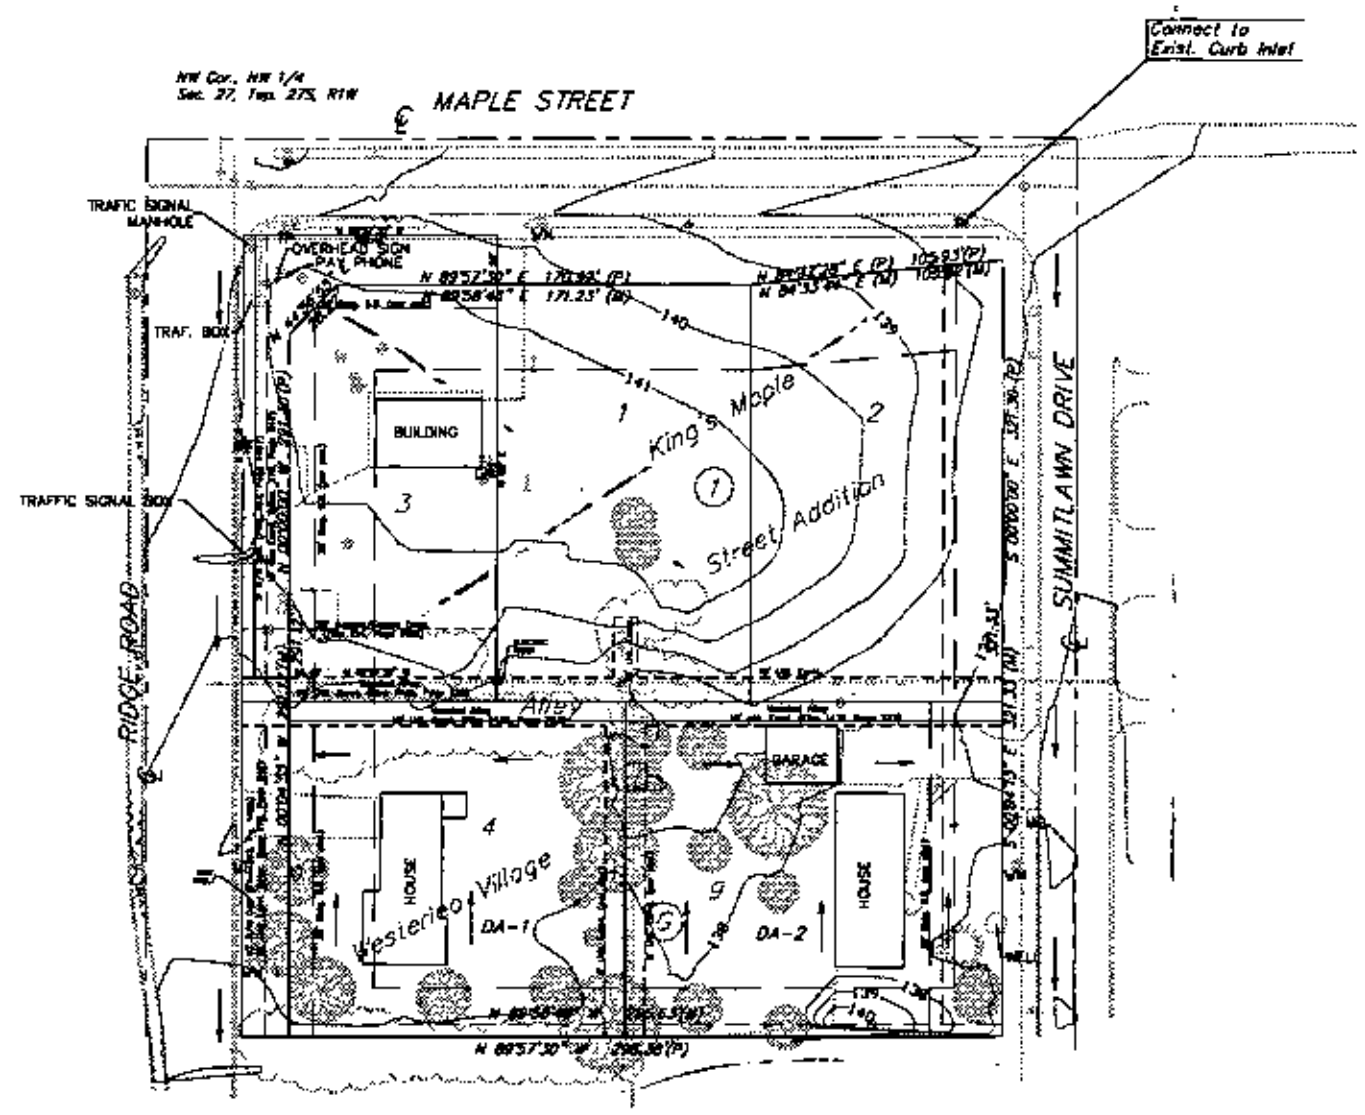

				Undeveloped		Developed	
Area #	Area	t_5	i_{100}	Q_5	Q_{100}	Q_5	Q_{100}
1	0.42	4.56	7.37	0.7	1.8	1.7	2.8
2	0.48	4.56	7.37	0.9	2.1	1.9	3.2
TOTAL	.090	4.56	7.37	1.6	3.9	3.6	6.0

NOTES:

1. Runoff from DA-1 shall be piped to the inlet at the northeast corner of property.
2. Inlet and pipe locations to be determined at the time of development.
3. Pipe and inlet sizes should be designed to limit total runoff to 6.0 cfs for the 100 year storm.

SCALE 40' 0 40' 80'

Legend

- Fire Hydrant
- Gas Meter
- Gas Valve
- Light Pole
- Manhole
- Power Pole
- Telephone Pole
- Tree
- Water Meter
- Water Valve
- Fence
- Sign
- Down Guy
- Monitoring Well
- Flow Arrow

UGE	Underground Electric
G	Underground Gas
UGT	Underground Telephone
OHE	Overhead Electric
SS	Sanitary Sewer
W	Water
SWS	Storm Sewer

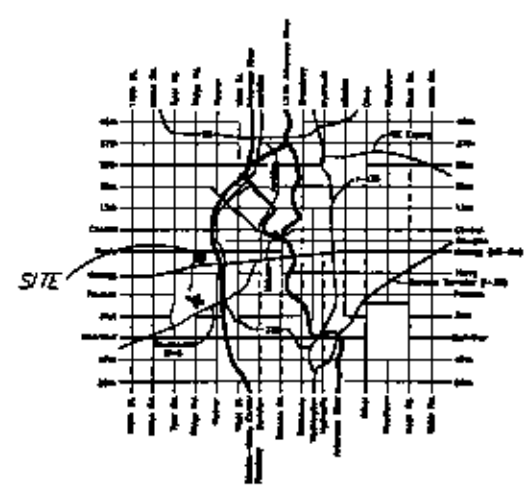

LOCATION MAP

Date Plan Prepared: 3/10/99
FILENAME: 0890KMSMain

Austin Miller, P. A.

AUSTIN MILLER P.A.
ENGINEERING SERVICES