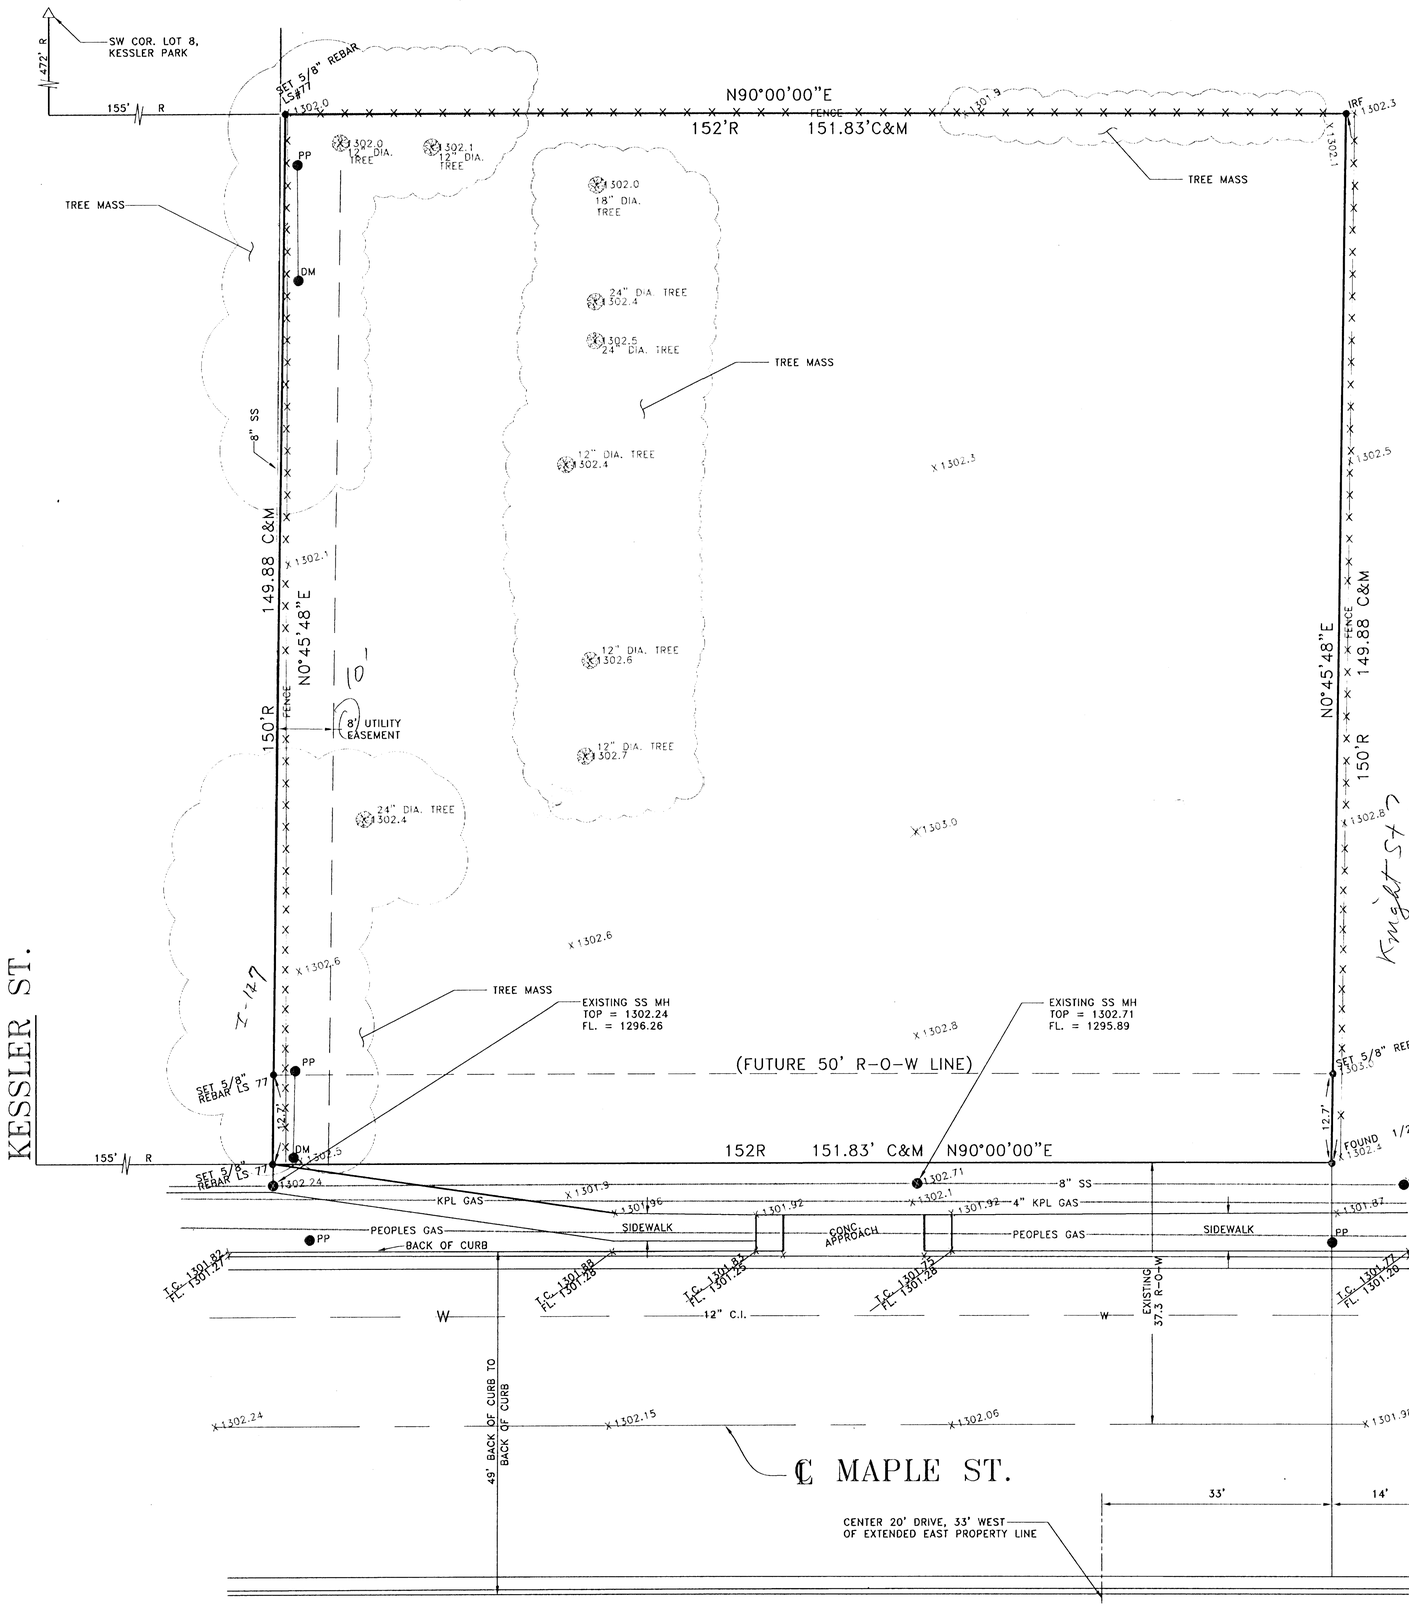


1" = 10'

LEGAL DESCRIPTION: A TRACT IN THE SOUTHEAST QUARTER OF THE SOUTHWEST QUARTER OF THE SOUTHWEST QUARTER OF SECTION 24, TOWNSHIP 27 SOUTH, RANGE 1 WEST OF THE SIXTH PRINCIPAL MERIDIAN, SEDGWICK COUNTY, KANSAS; BEGINNING 472 FEET SOUTH AND 155 FEET EAST OF THE SOUTHWEST CORNER OF LOT 8, KESSLER PARK; THENCE SOUTH 150 FEET; THENCE EAST 152 FEET; THENCE NORTH 150 FEET; THENCE WEST 152 FEET TO THE POINT OF BEGINNING EXCEPT STREET ON SOUTH

STATE OF KANSAS } SS
COUNTY OF SEDGWICK }

I, ADOLF E. REISS, BEING A DULY LICENSED LAND SURVEYOR IN SAID COUNTY AND STATE, DO HEREBY CERTIFY THAT I CAUSED THE LAND SHOWN IN THE ACCOMPANYING EXHIBIT TO BE SUREYED AND THAT SAID SURVEY AND THE ACCOMPANYING EXHIBIT ARE TRUE AND CORRECT TO THE BEST OF MY KNOWLEDGE AND INFORMATION AVALIABLE.

Adolf E. Reiss L.S. #77 DATE

LEGEND
M = MEASURED DISTANCE
C = CALCULATED DISTANCE
R = RECORD DISTANCE
SS = SANITARY SEWER
MH = SANITARY SEWER MANHOLE
WL = WATER MAIN
P.P. = POWER POLE
DM = DEAD MAN
X 1302.8 = SPOT ELEVATION

BENCHMARK: C.O.W. BECHMARK SW COR INTERSECTION OF WEST ST. AND MAPLE ST. AT SW COR. OF TRAFFIC SIGNAL LIGHT BASE IN TURN ISLAND. ELEV. 1304.40 MSL.

DATE OF TOPOGRAPHIC SURVEY SEP. 22, 1999

# VICINITY MAP
# MAPLE STREET MINI-MALL ADDITION
## WICHITA, SEDGWICK COUNTY, KANSAS
OCTOBER 1999