REVISED PRELIMINARY PLAT

SOUTHERN RIDGE ADDITION
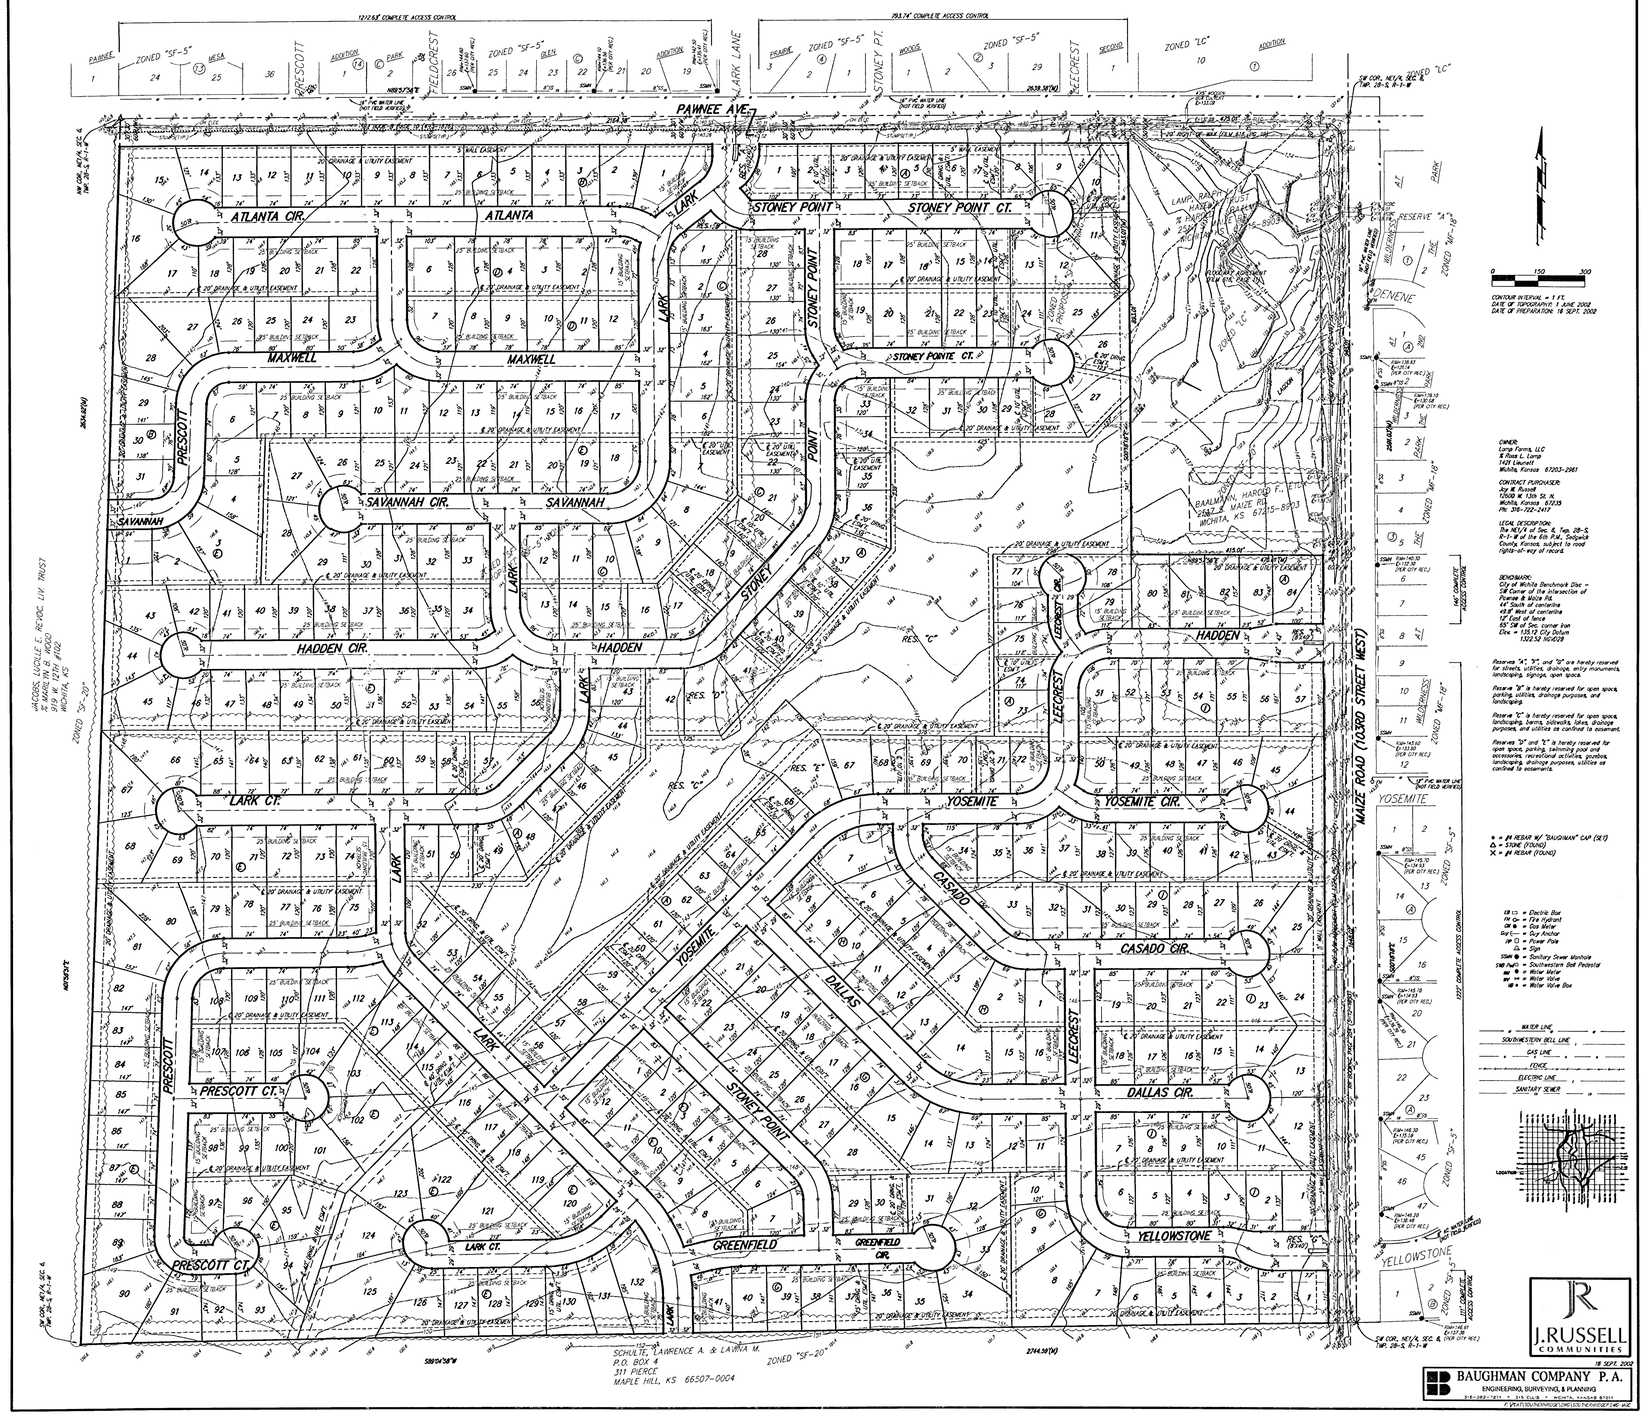
WICHITA, SEDGWICK COUNTY, KANSAS