BLOCK 2
COVINGTON CT.
COVINGTON
BLOCK 2
SHEFFORD CT.
COVINGTON CT.
COVINGTON
DA=5.13 Acres
Q100=18.9 cfs
COVINGTON CT.
DA=1.76 Acres
Q100=6.5 cfs
COVINGTON CT.
DA=0.88 Acres
Q100=3.2 cfs
DA=1.64 Acres
Q100=6.0 cfs
BLOCK 3
THE LOCHS AT ABERDEEN
COVINGTON CT.
DA=1.66 Acres
Q100=6.1 cfs
RESERVE A
DA=1.63 Acres
Q100=6.0 cfs
DA=1.14 Acres
Q100=4.2 cfs
COVINGTON
CL 20' Util. and Drng. Esmt.
DA=6.15 Acres
Q100=22.6 cfs
Evangel Assembly of God Addition

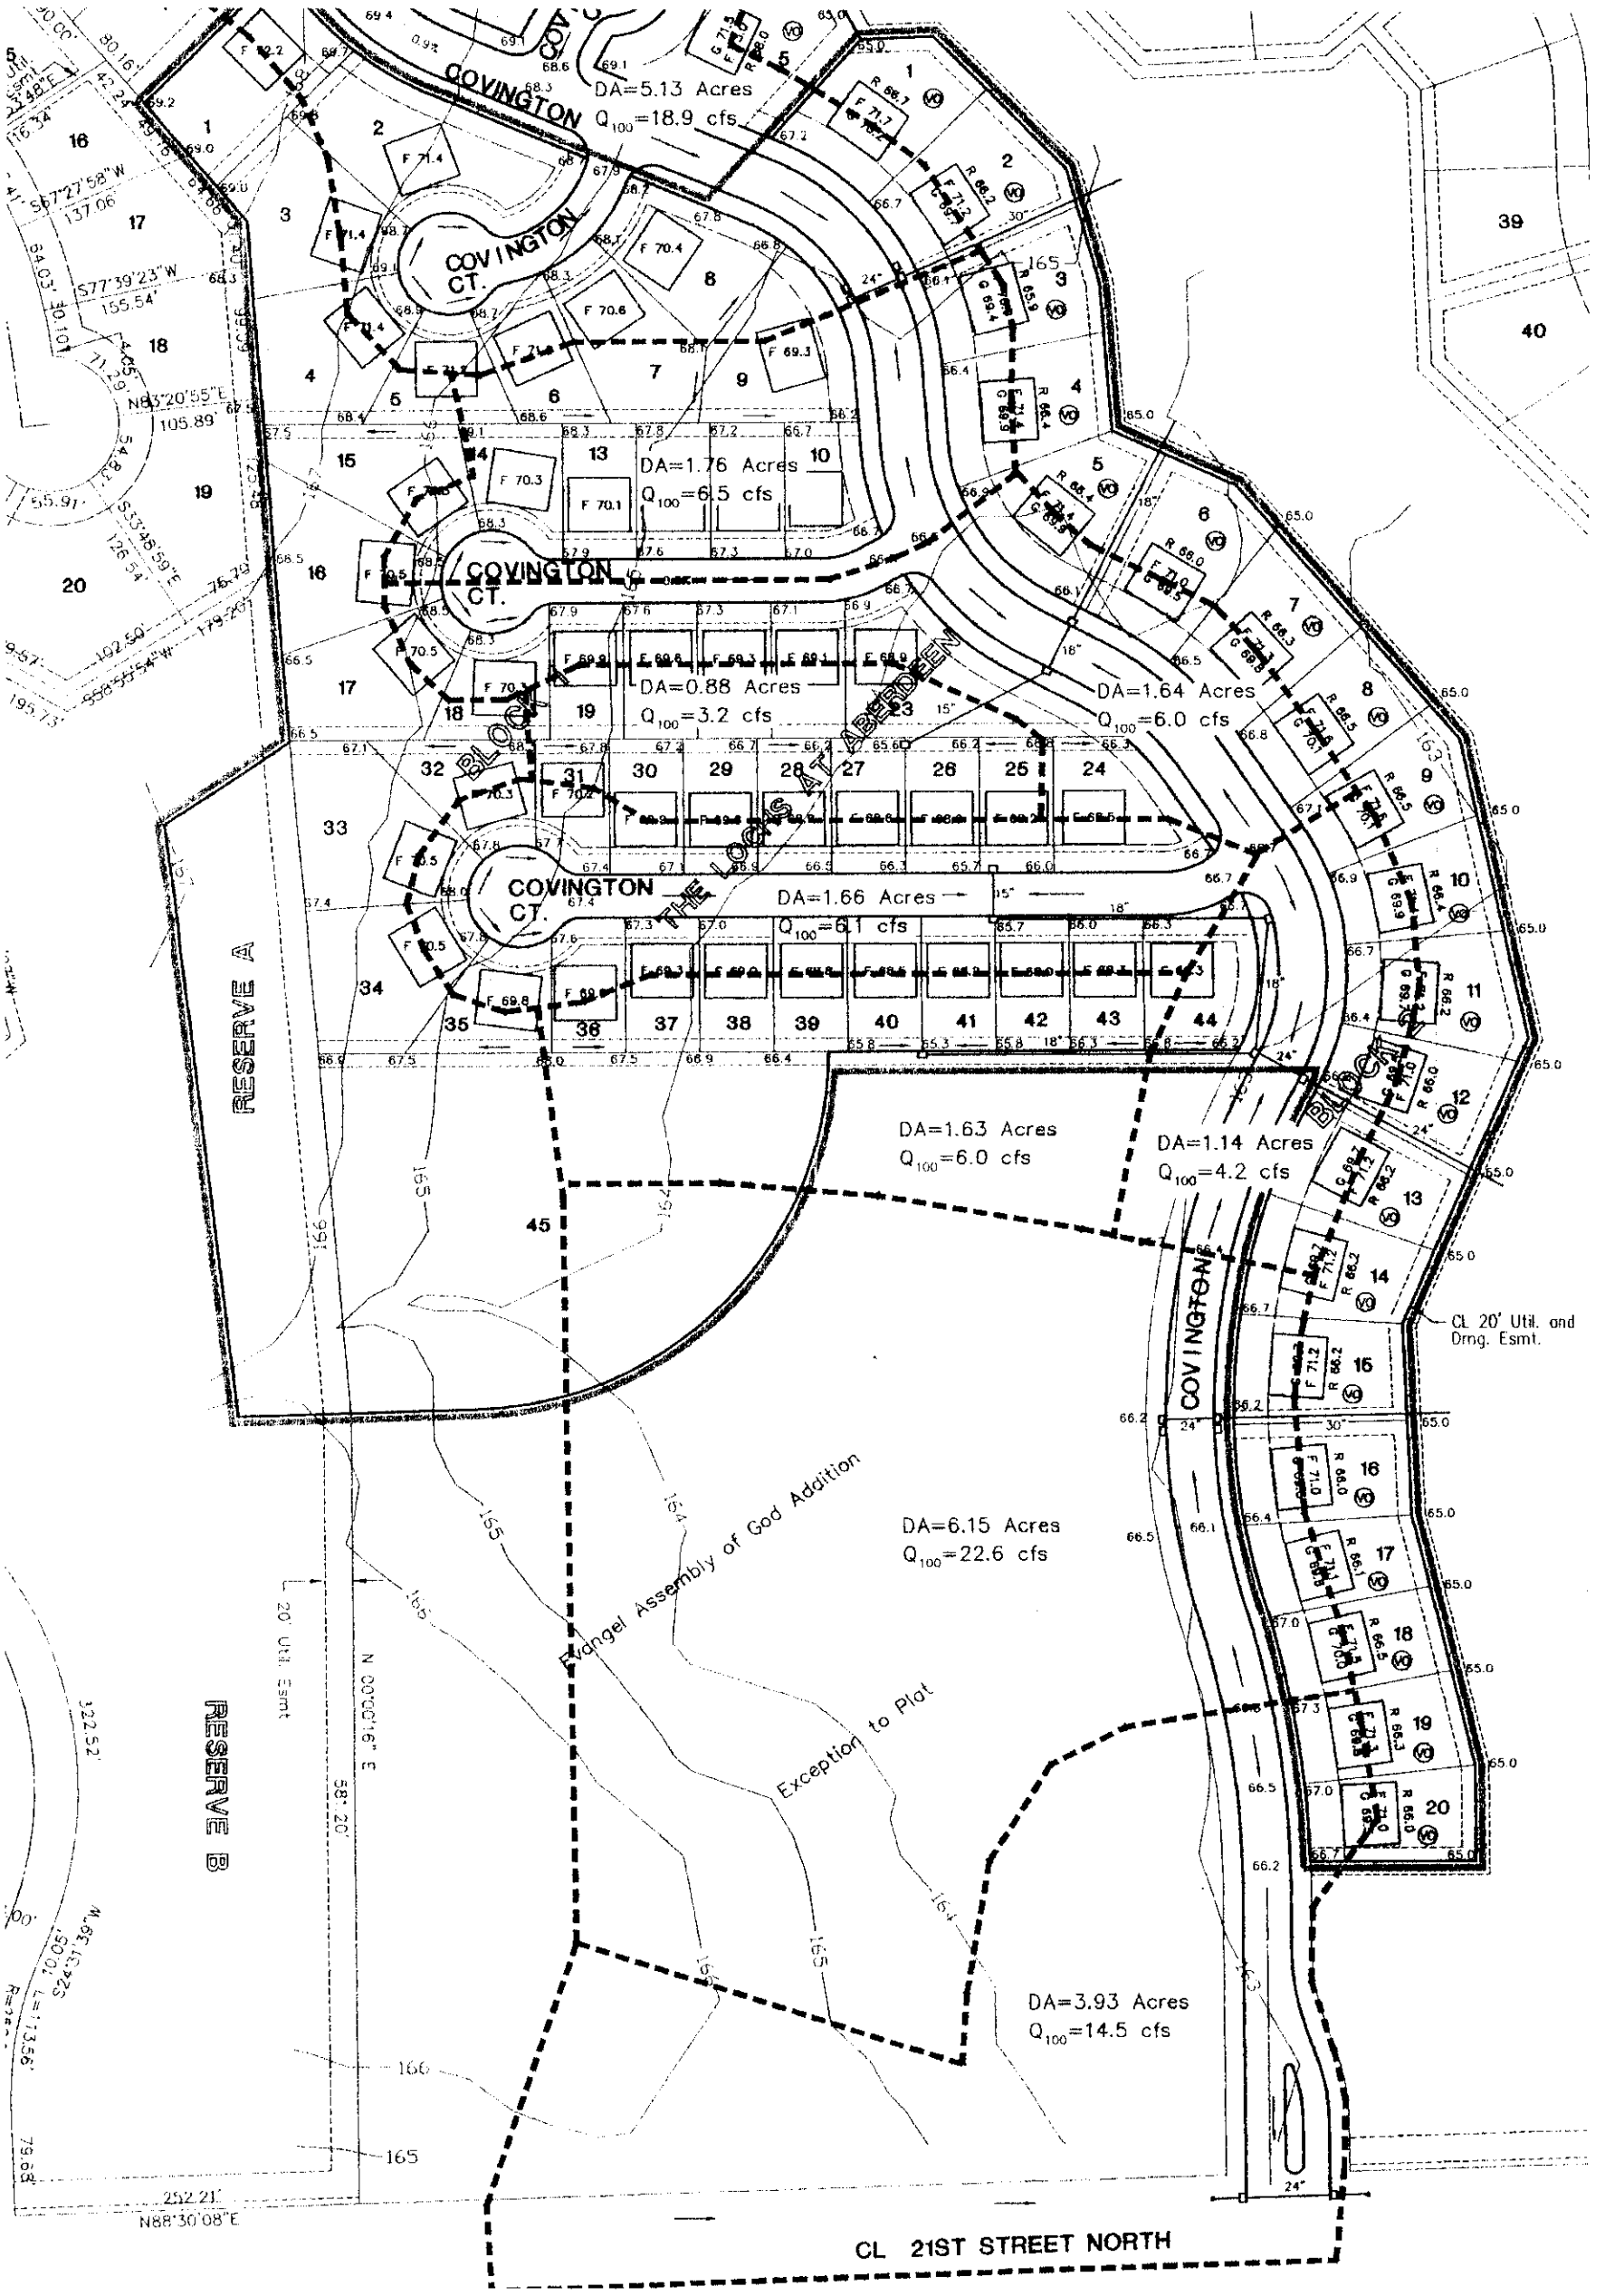
COVINGTON
DA=5.13 Acres
Q_{100}=18.9 cfs
COVINGTON CT.
DA=1.76 Acres
Q_{100}=6.5 cfs
COVINGTON CT.
DA=0.88 Acres
Q_{100}=3.2 cfs
DA=1.64 Acres
Q_{100}=6.0 cfs
BLOCK
THE LOCKS AT ABERDEEN
COVINGTON CT.
DA=1.66 Acres
Q_{100}=6.1 cfs
RESERVE A
DA=1.63 Acres
Q_{100}=6.0 cfs
DA=1.14 Acres
Q_{100}=4.2 cfs
BLOCK
COVINGTON
CL 20' Util. and Drng. Esmt.
Evangel Assembly of God Addition
DA=6.15 Acres
Q_{100}=22.6 cfs
Exception to Plot
20' Util. Esmt.
RESERVE B
DA=3.93 Acres
Q_{100}=14.5 cfs
CL 21ST STREET NORTH