DRAINAGE PLAN

STERLING POINTE ADDITION

WICHITA, SEDGWICK COUNTY, KANSAS

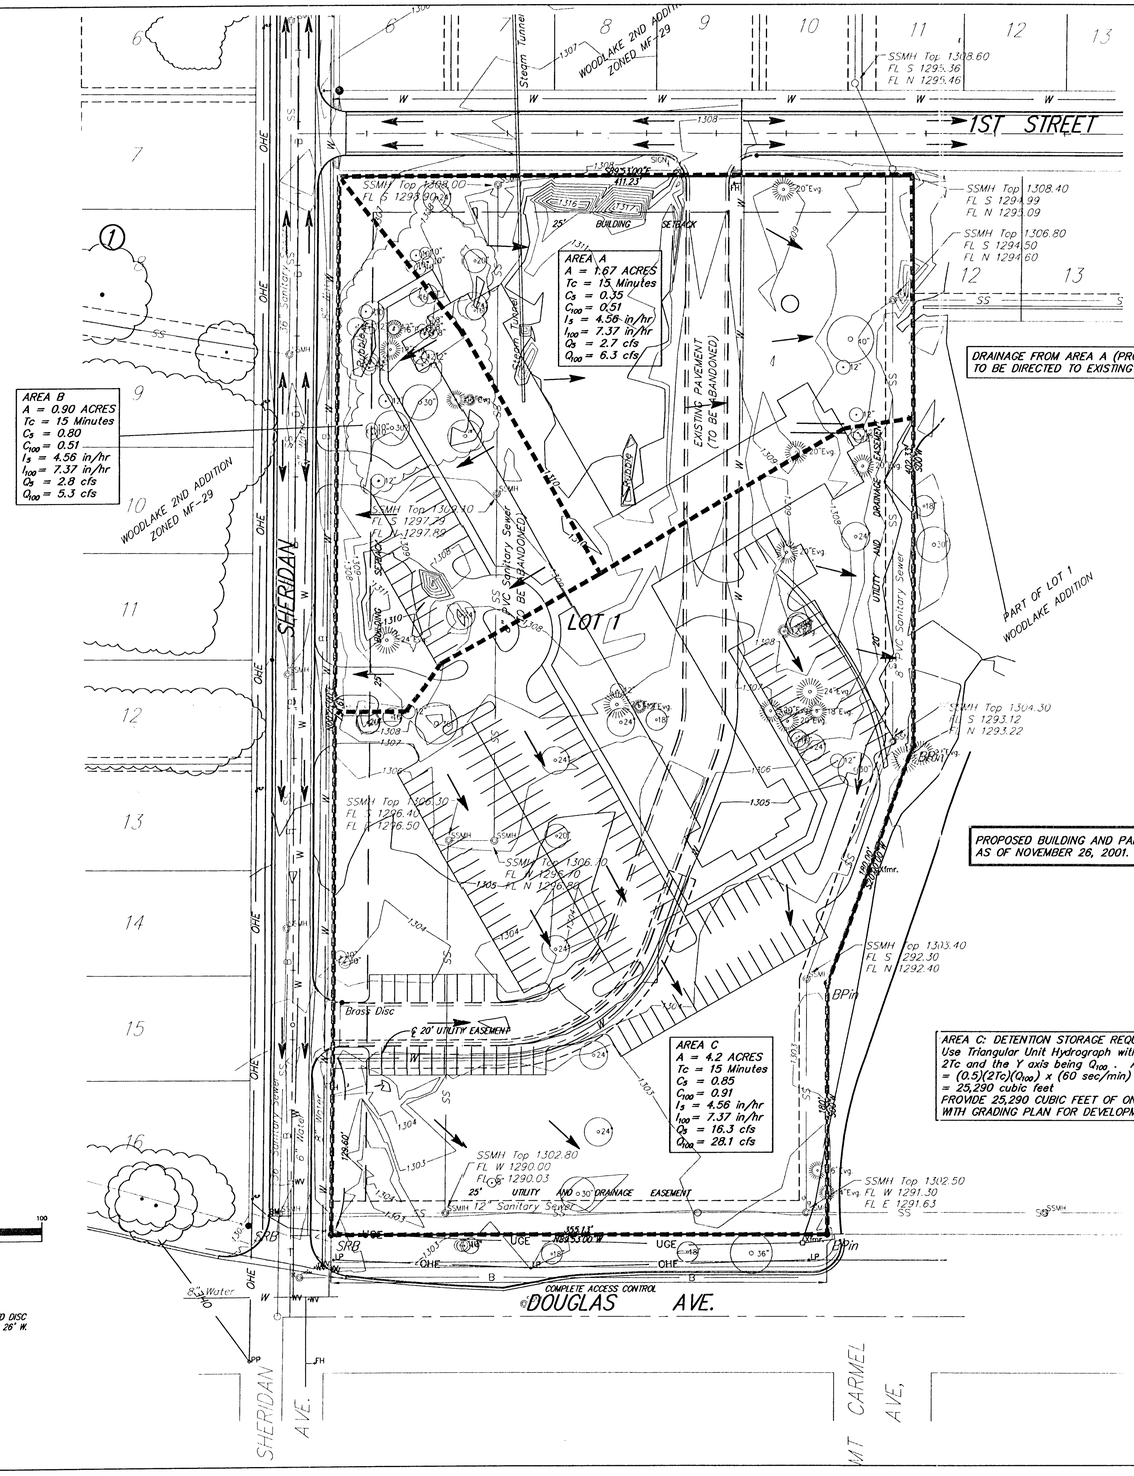

GRAPHIC SCALE

50 0 25 50 100

(IN FEET)

1 inch = 50 ft.

BENCH MARK: CITY OF WICHITA STD DISC 41' N. OF CENTERLINE OF MAPLE & 26' W. OF CENTERLINE OF SHERIDAN. ELEV.=1301.44 NGVD

Legal Description:

Lots 1, 2, 3, 4, 5, 6, 7, 8, 9 , 10, and 11, Block 3, and Lots 1, 2, 3, 4, 5, 6, 7, 8, 9, 10, 11, 12, 13, and 14, Block 4, and all of Mt. Carmel lying south of the South line of 1st Street and lying East of the East Line of Sheridan, all as platted in Woodlake 2nd Addition, Wichita, Sedgwick County, Kansas.

OWNER:

FORE STERLING POINTE LIMITED PARTERSHIP
1609 E. KALAMAZOO STREET, SUITE 10
LANSING, MI 48912-2700
(517) 374-7280

GROSS AREA:
294843.59 Sq. Ft.
6.77 Acres

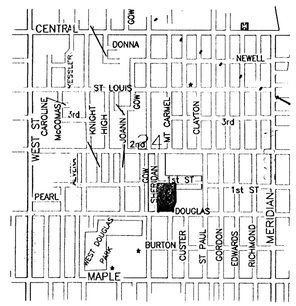

VICINITY MAP
NO SCALE

SRB 924 NORTH MAIN WICHITA, KANSAS 67203 http://www.srb1.com
316-264-8008 FAX 264-4621 E-mail: srb@srb1.com
SAVOY, RUGGLES & BOHM, P.A.
ENGINEERING & SURVEYING

DWG FILE: 01598PP - R.J.
PROJECT NO. 01001988P

26 NOV 01