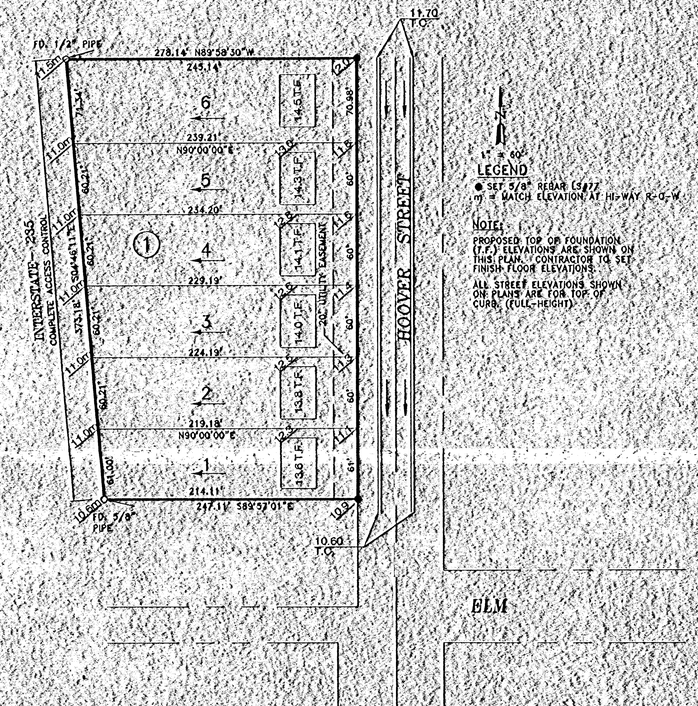

LOT GRADING PLAN
SPENCER'S 2ND ADDITION

WICHITA, SEDGWICK COUNTY, KANSAS
JUNE 9, 2003