UTILITY CONCEPT

RIVENDALE ADDITION
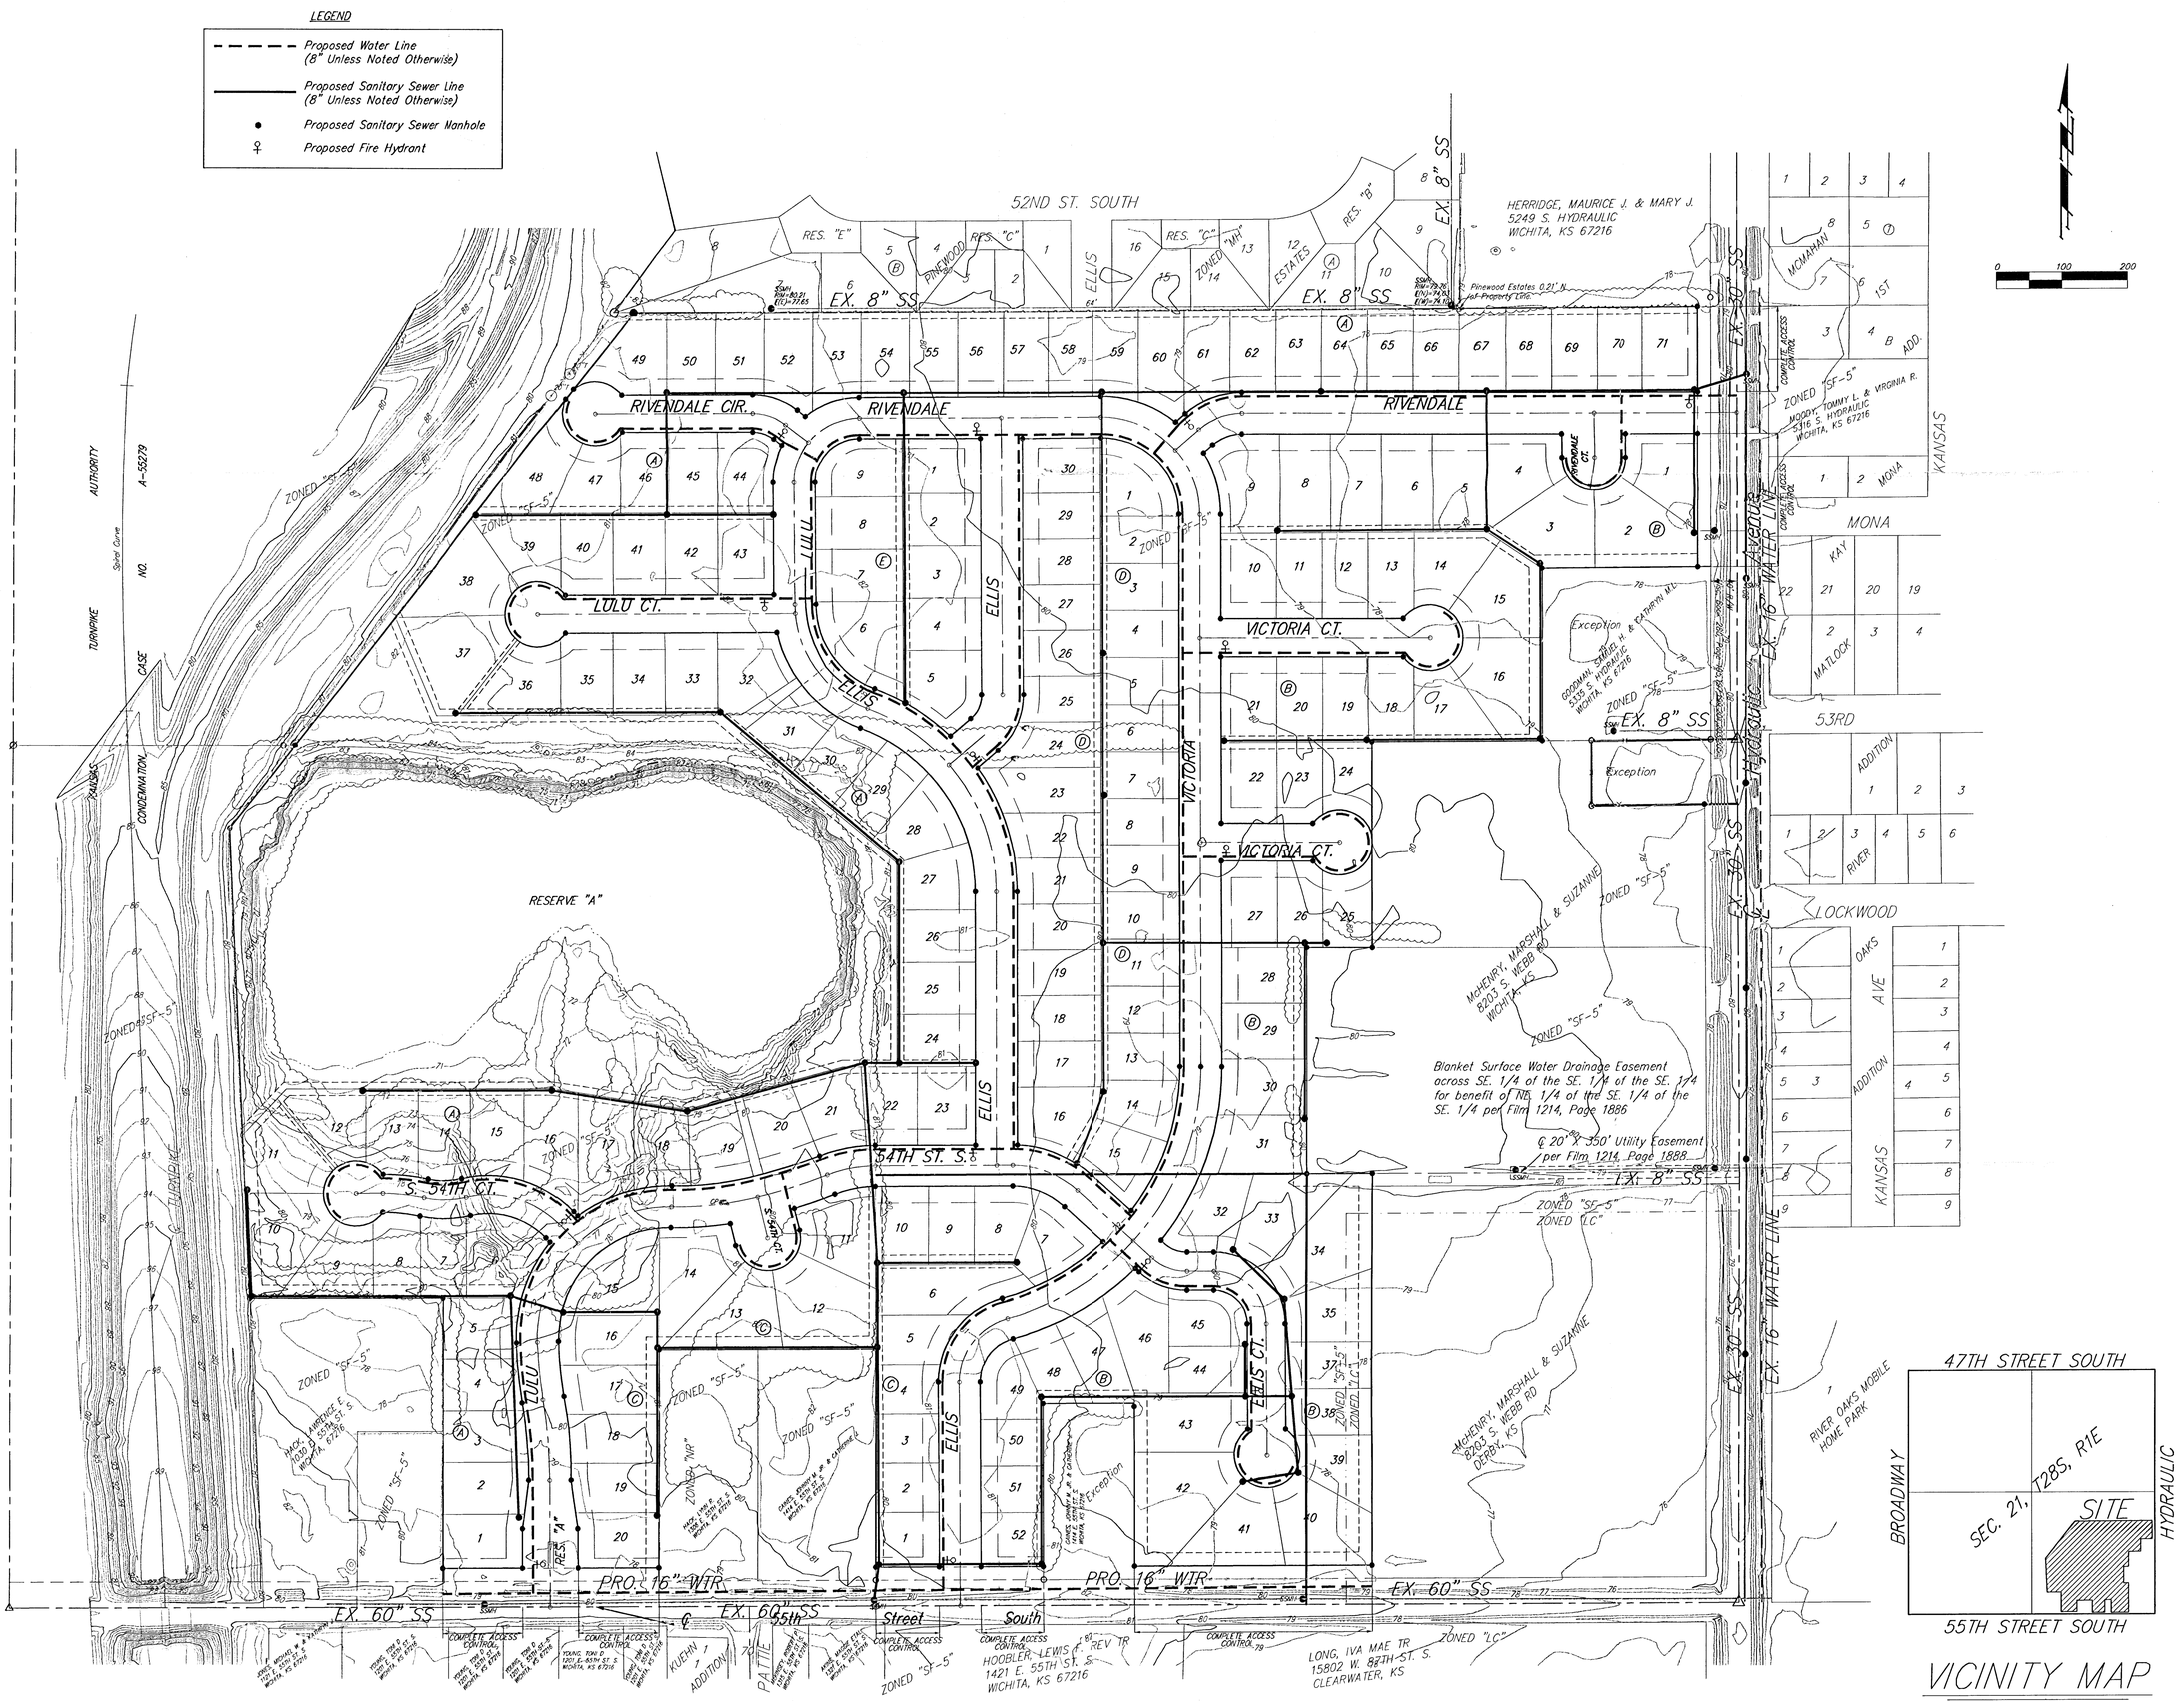
WICHITA, SEDGWICK COUNTY, KANSAS