PRELIMINARY PLAT
YSIDRO ADDITION
TO SEDGWICK COUNTY, KANSAS

OWNER: Mark Ysidro
3760 So. Broadway
Wichita, KS 67216
ZONING: GC & RR

SCALE 1"=60'

LOCATION MAP

LEGEND

- set 5/8" rebar & "Arnstrong" cap
- iron in thimble
- Brass monument found
- Found 1/2" iron pipe
- concrete monument found
- found chiseled in concrete
- M - measured distance
- P - plat distance
- cm - calculated from measured distance
- property line
- center line
- easement line
- setback line
- underground utility
- chainlink fence
- cable TV riser
- telephone riser
- fire hydrant
- elec. transformer
- air conditioner
- power pole
- manhole
- light pole
- gas meter
- gas valve
- water meter
- water valve
- deciduous tree

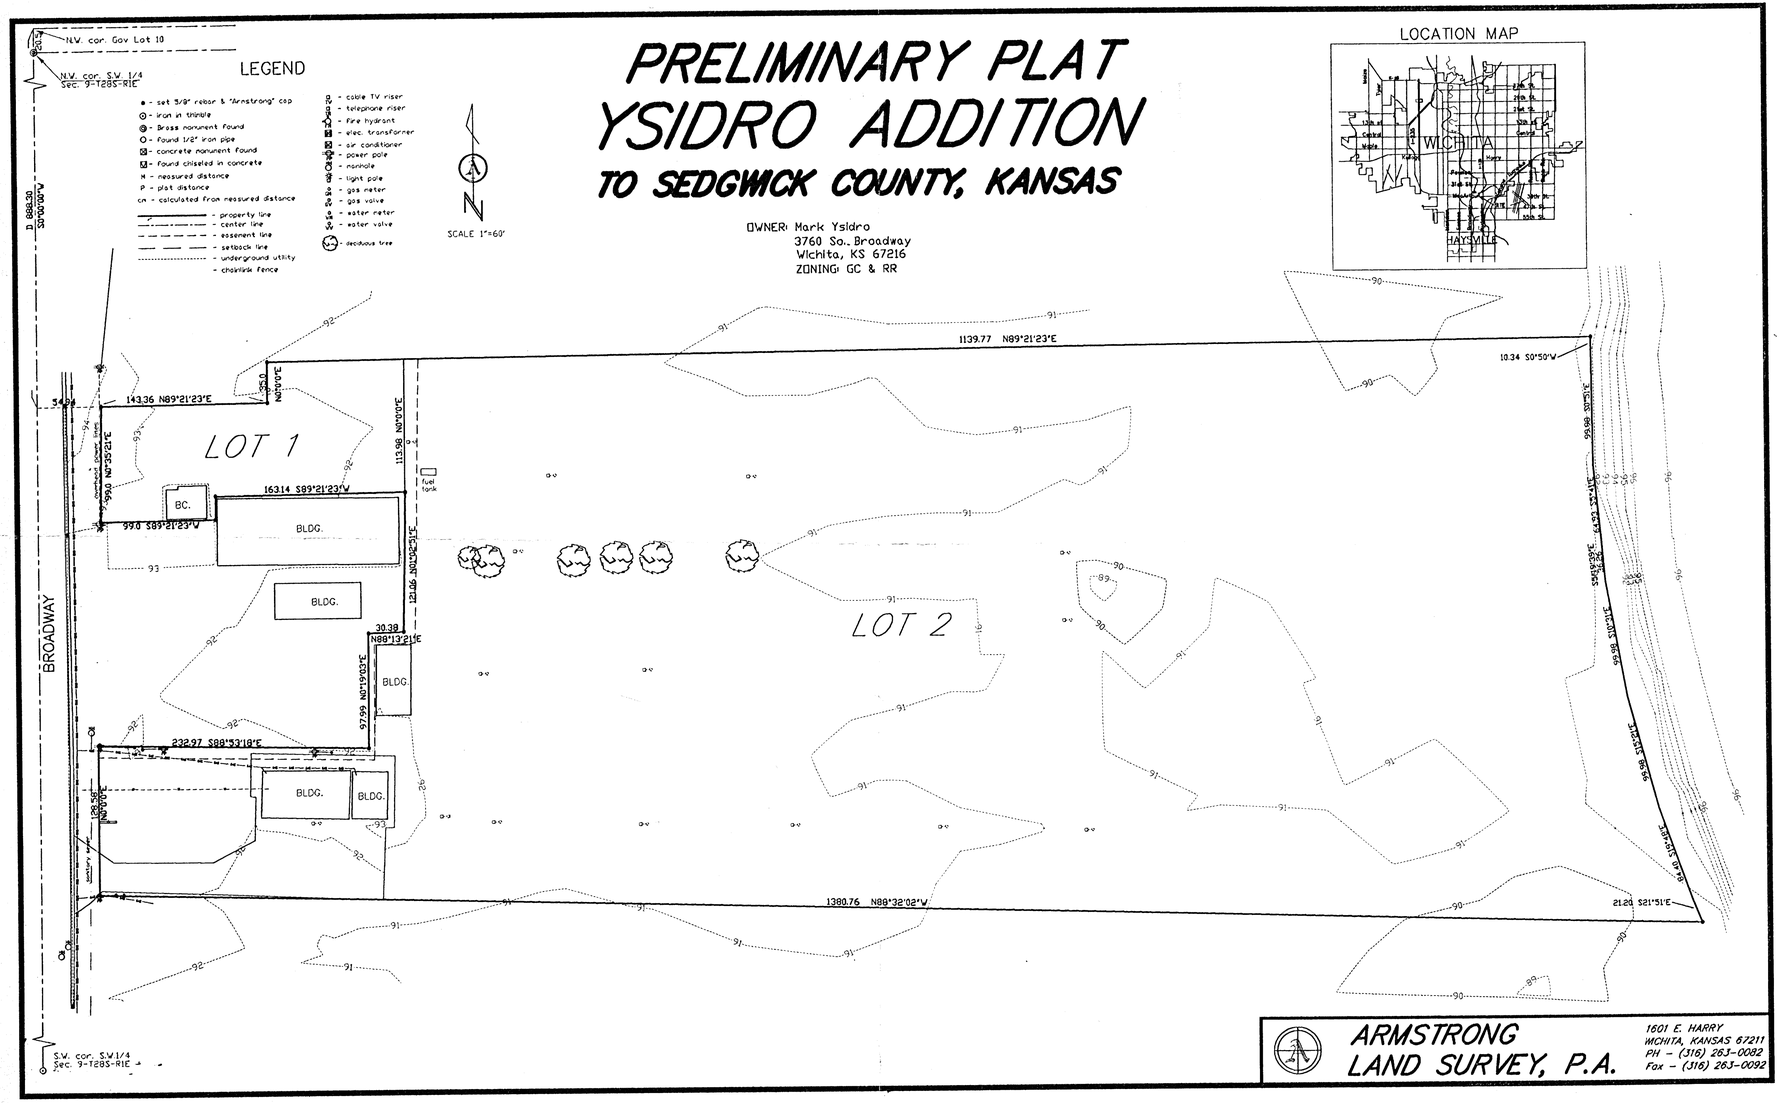

ARMSTRONG LAND SURVEY, P.A.
1601 E. HARRY
WICHITA, KANSAS 67211
PH - (316) 263-0082
Fax - (316) 263-0092