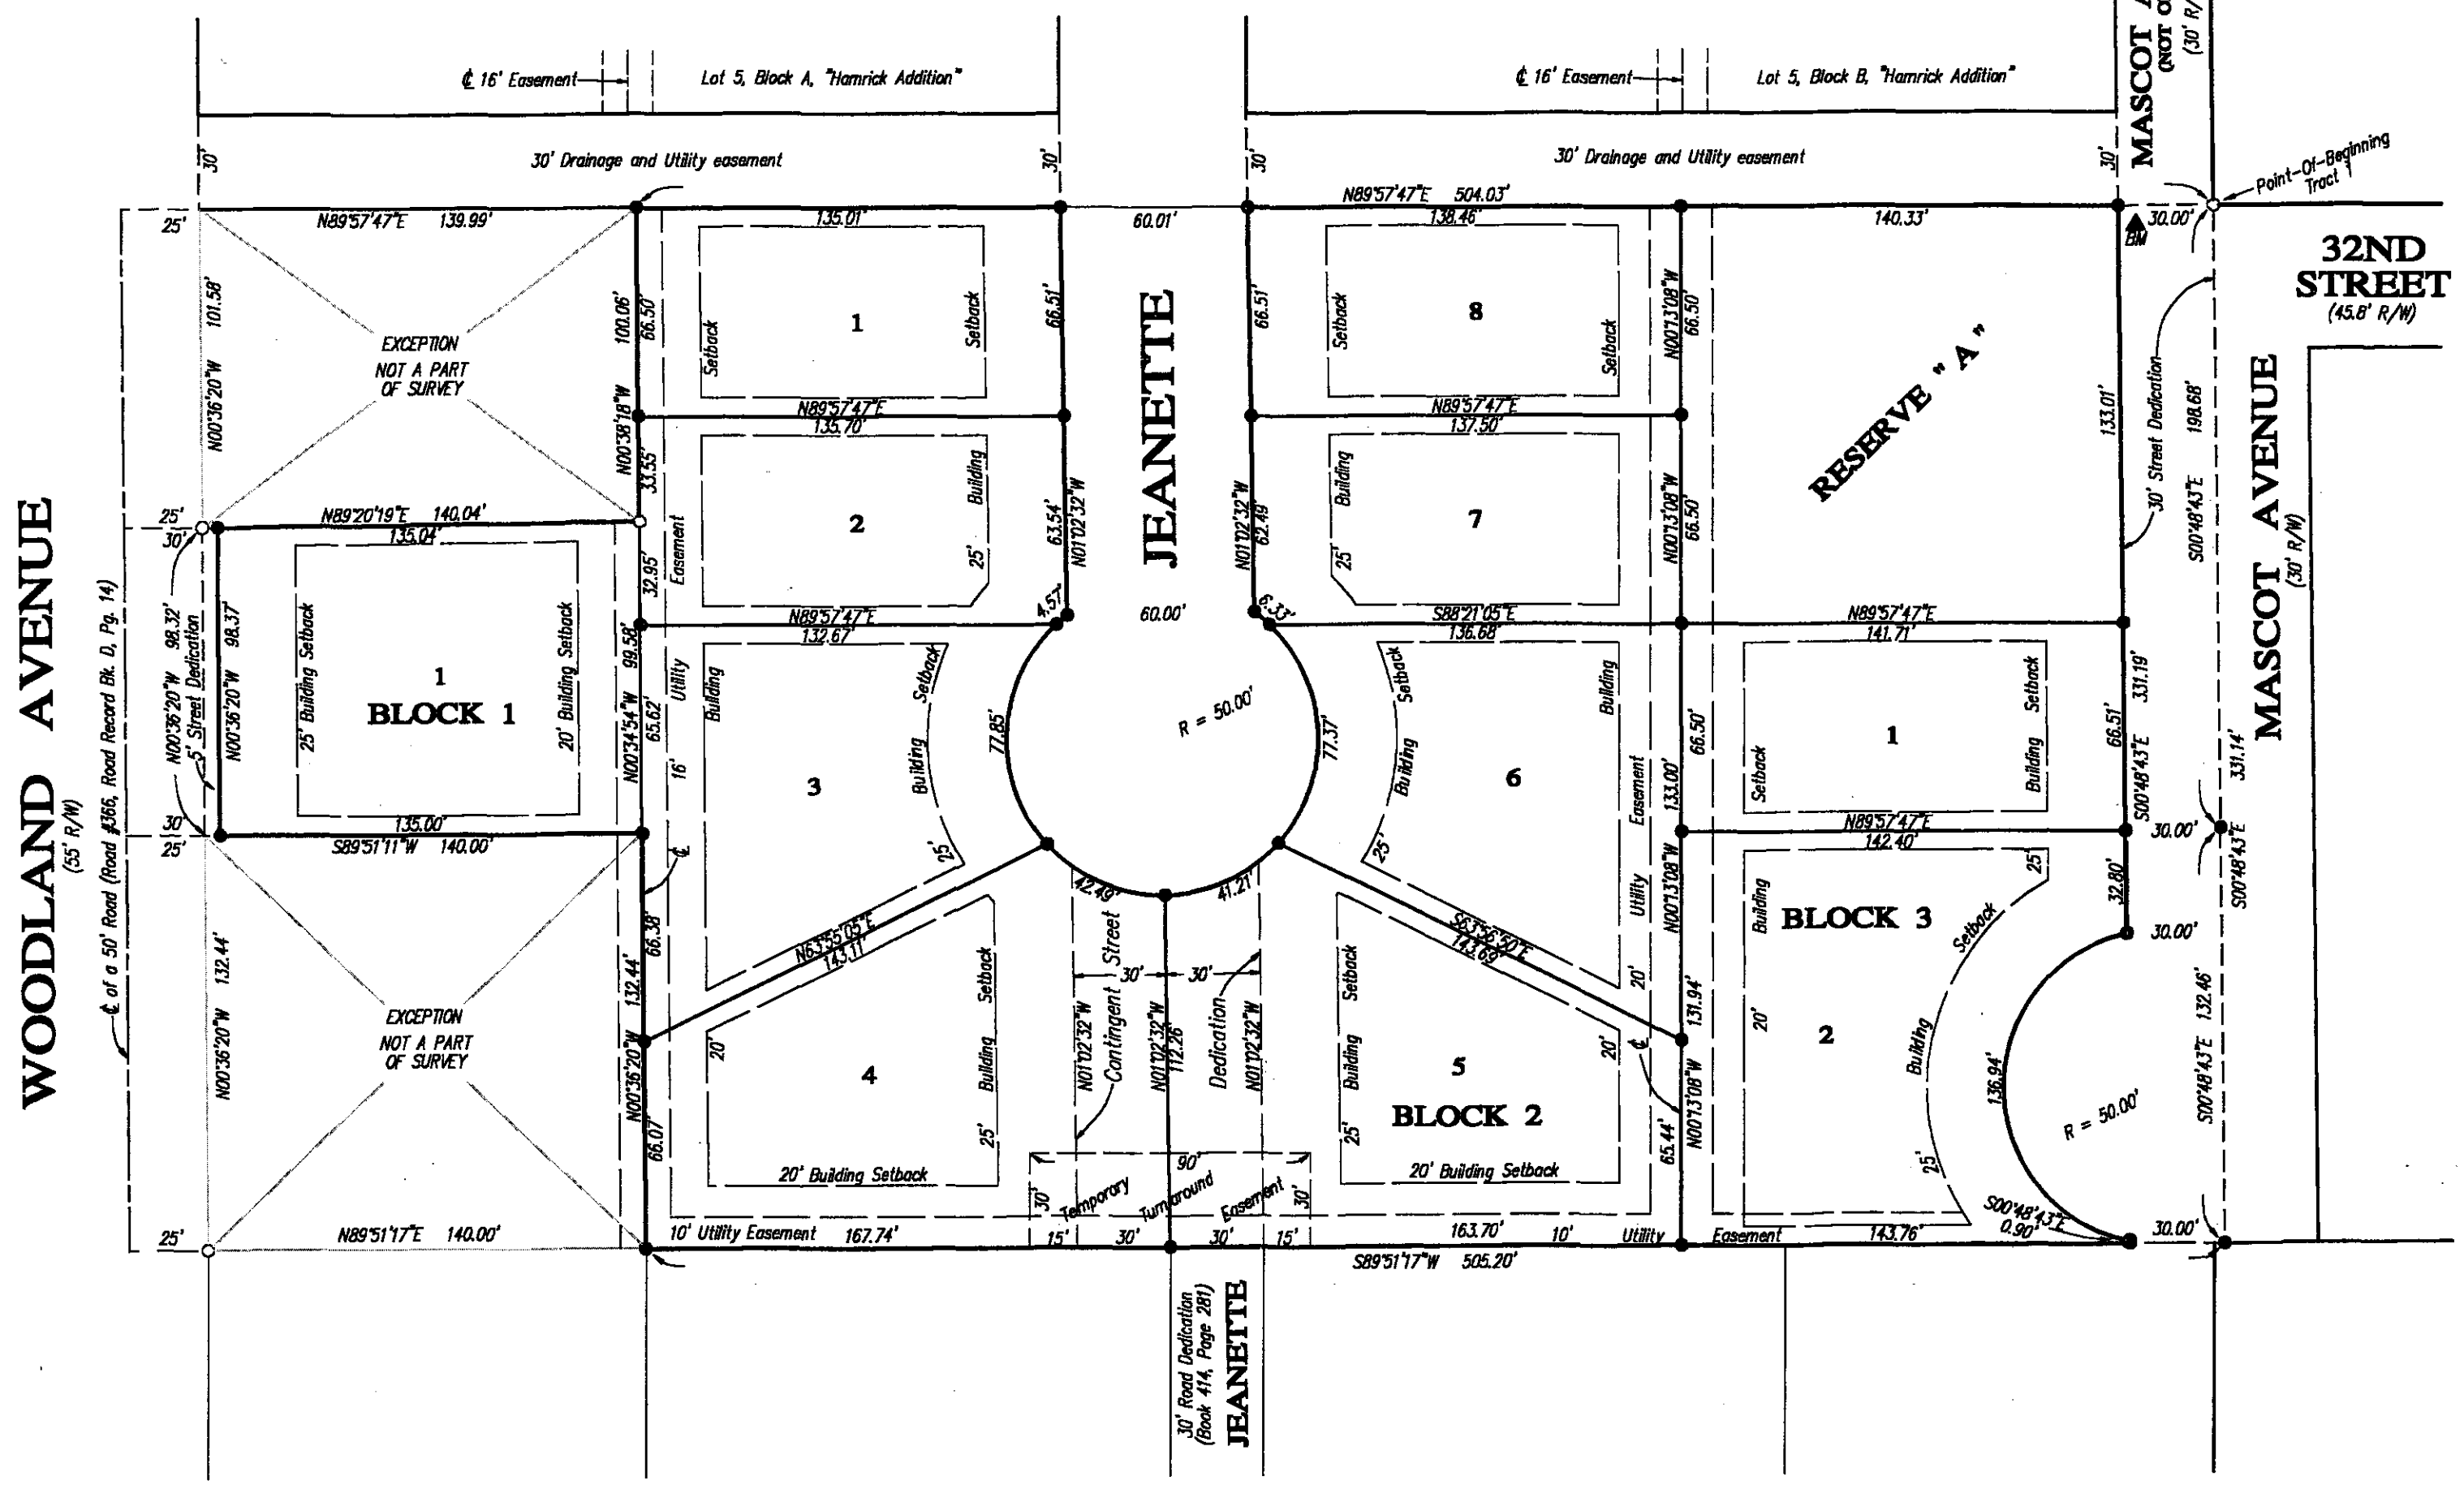APPROVED PRELIMINARY PLAT OF
"WOODLAND GLEN"