UTILITY PLAN

PRAIRIE POND PLAZA ADDITION

WICHITA, SEDGWICK COUNTY, KANSAS

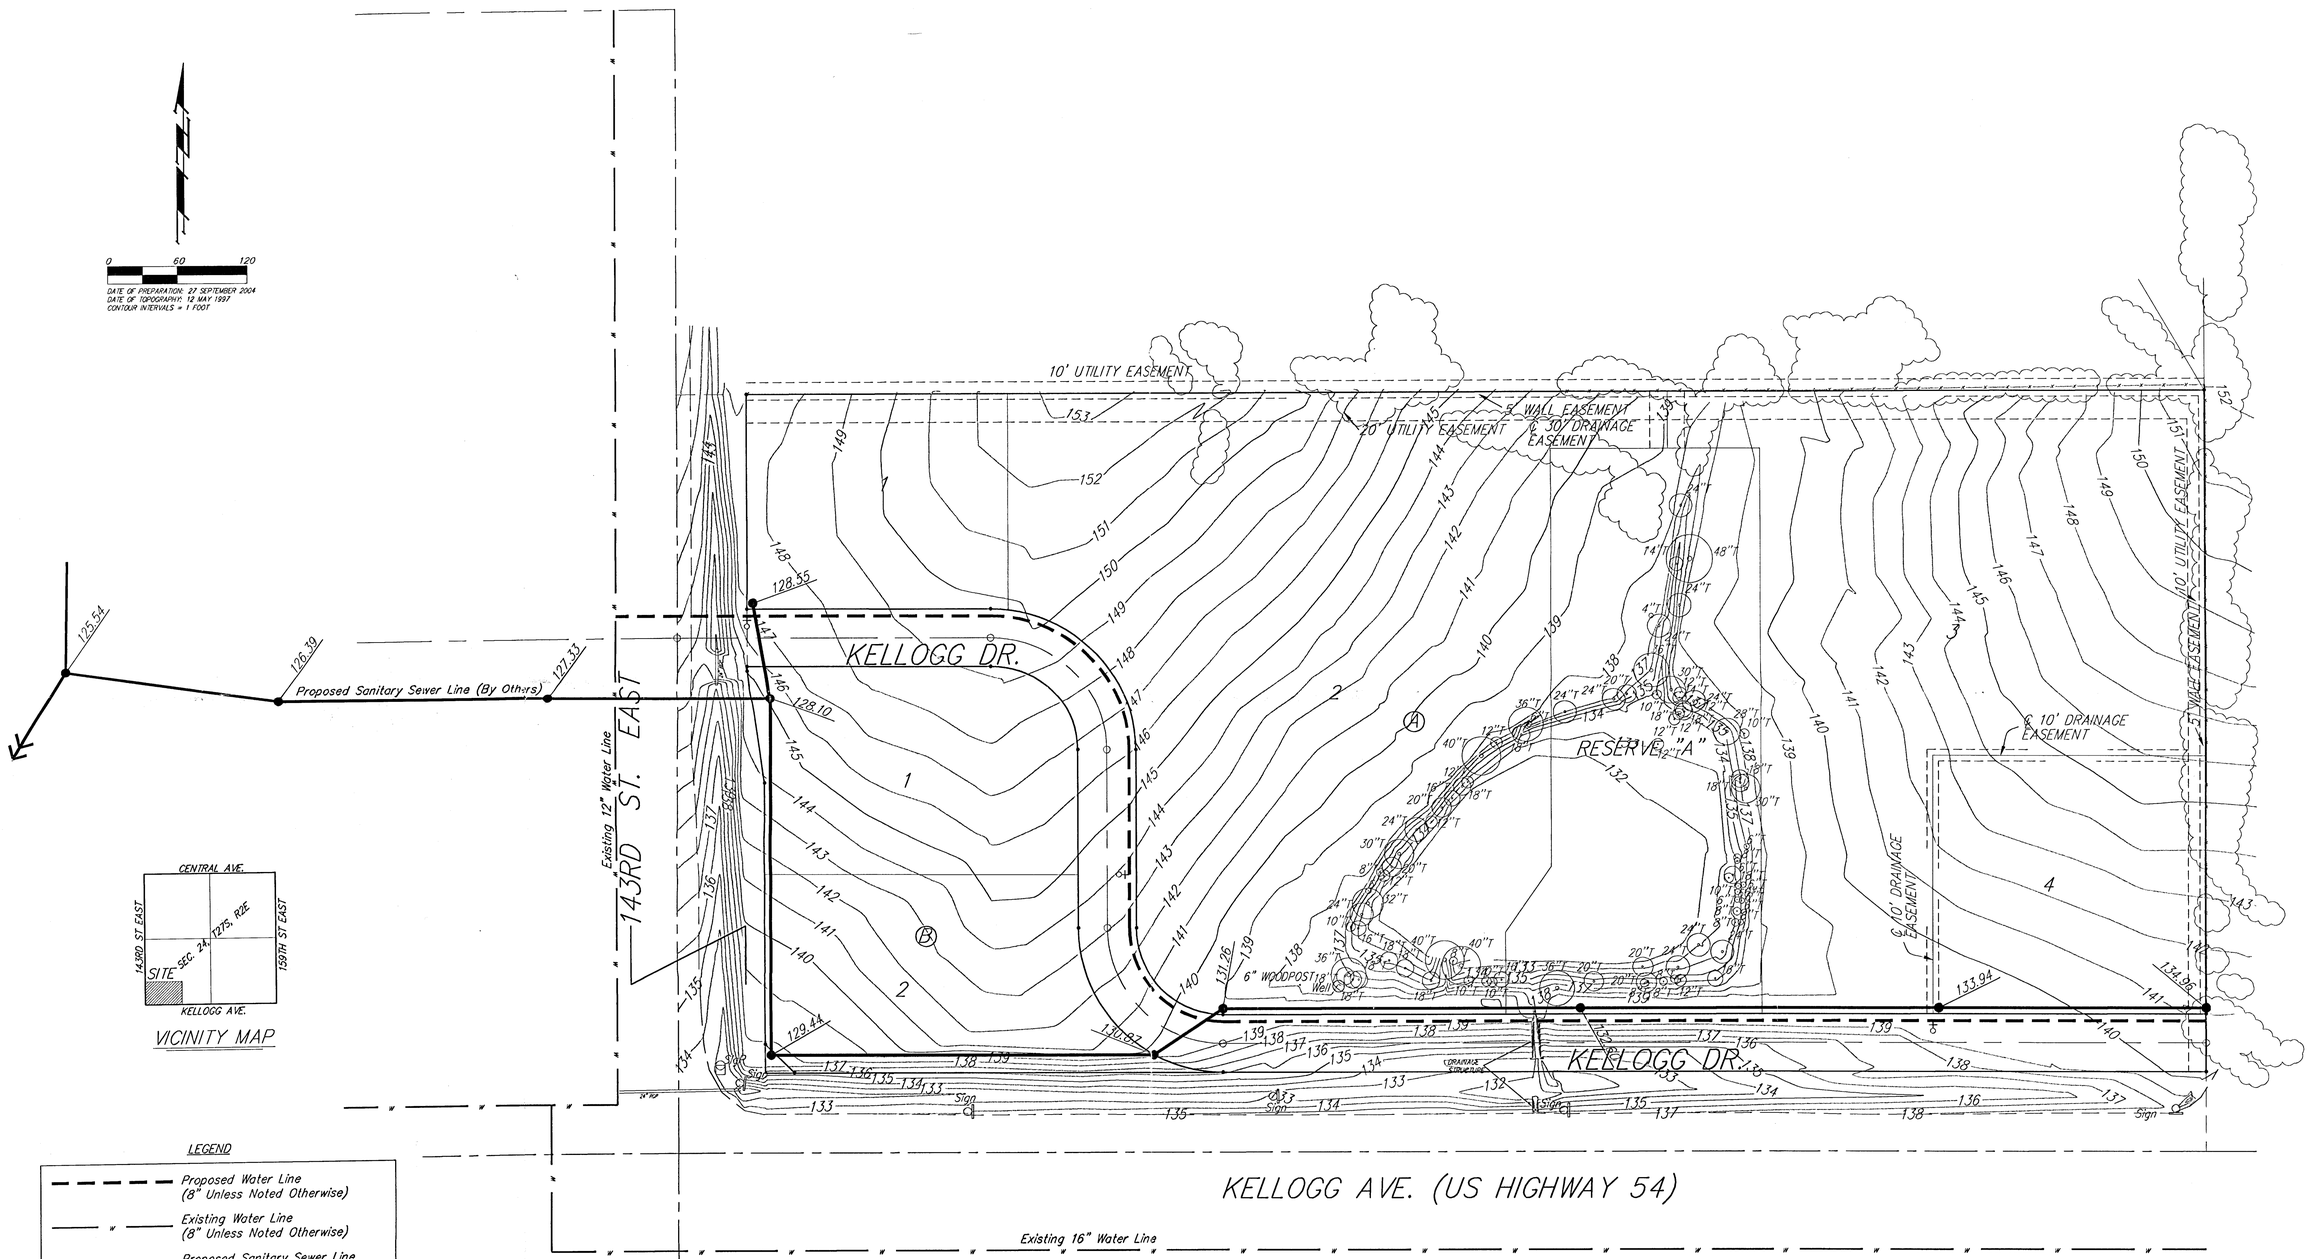

Baughman Company, P.A.
315 Ellis St. Wichita, KS 67211 P 316.262.7271 F 316.262.0149
Baughman ENGINEERING | SURVEYING | PLANNING | LANDSCAPE ARCHITECTURE