PRELIMINARY PLAT

SILVERCREEK ADDITION,

SEDGWICK COUNTY, KANSAS

IN THE SE 1/4 OF SECTION 35, T27S, R3W

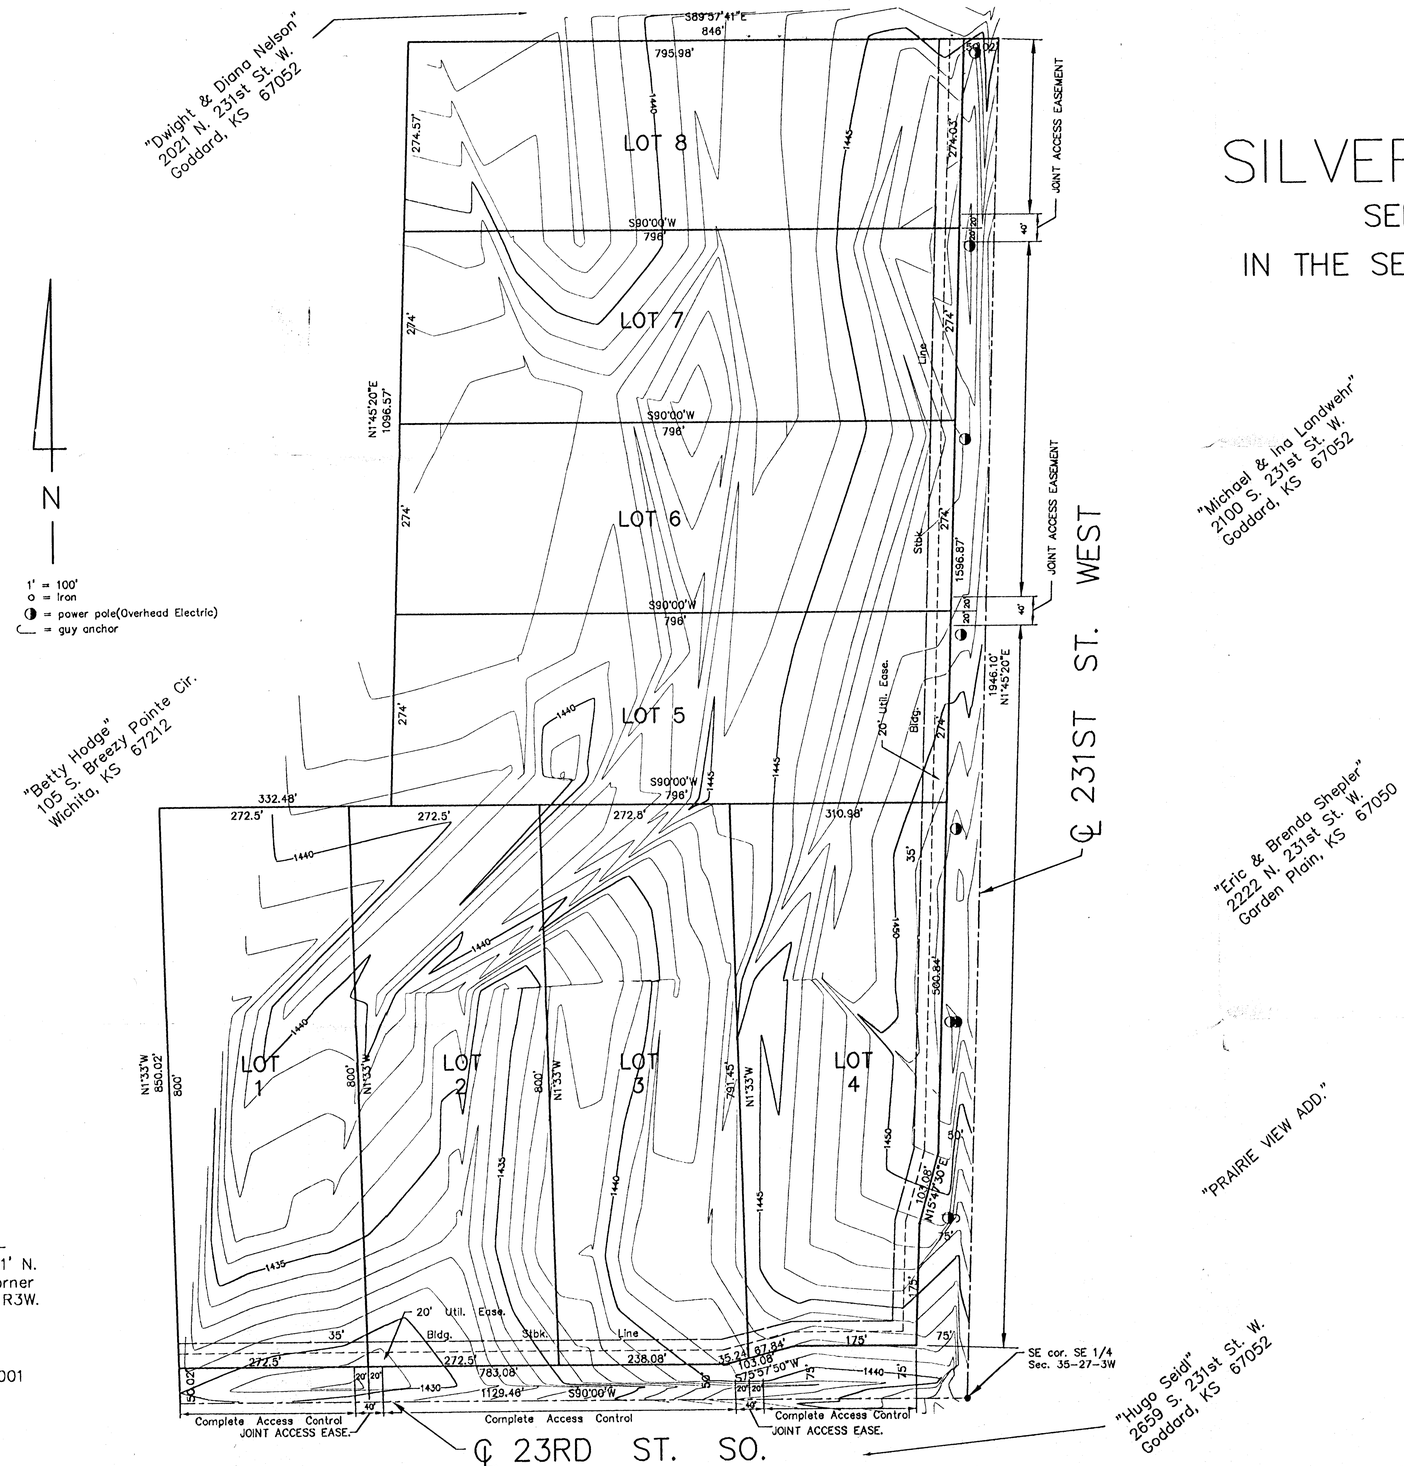

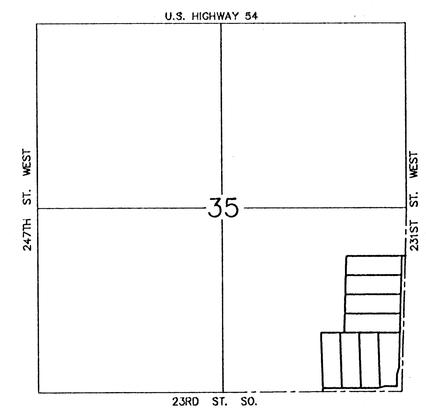

VICINITY MAP

Owner: Ray & Betty Hodge
105 S. Breezy Pointe Cir.
Wichita, KS 67212

B.M.= Elev. 1445.40 MSL–
Standard Tablet, 81' N.
& 23' E. of SW corner
Section 35, T27S, R3W.

Topo made January 4, 2001

SANDALWOOD SURVEYING INC.
P.O. BOX 75053
WICHITA, KS 67275–5053
316–729–1675