UTILITY PLAN

WHEATLAND COMMERCIAL ADDITION

WICHITA, SEDGWICK COUNTY, KANSAS

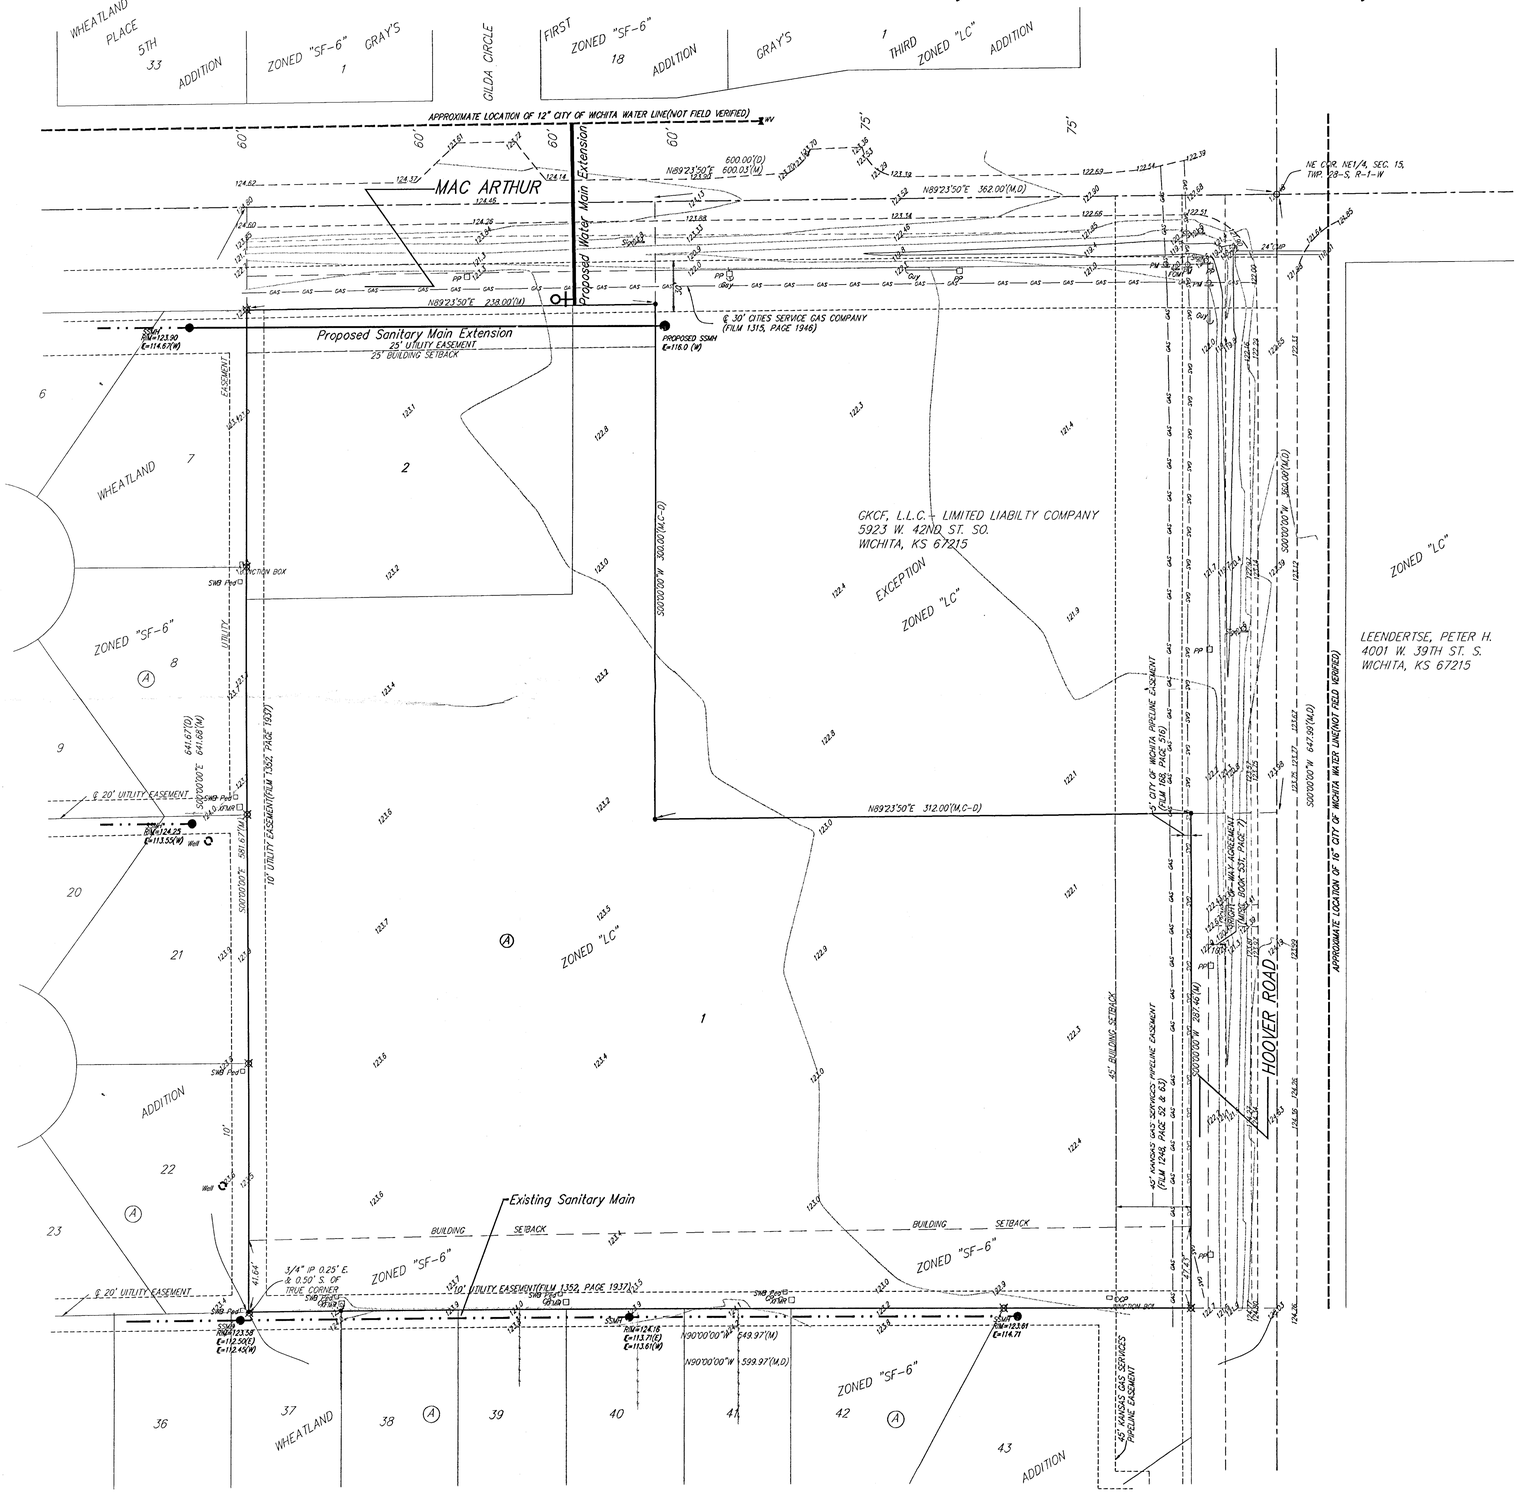

⌘ = ¼ REBAR W/ "BAUGHMAN" CAP (FOUND)
● = ¼ REBAR W/ "BAUGHMAN" CAP (SET)
⊠ = 3/4" IRON PIPE (FOUND)
○ = 1/2" IRON PIPE IN THIMBLE (FOUND)

CP ○ = Cable TV Pedestal
Guy = Guy Anchor
PM = Pipeline Marker
FOMM = Swb Fiber Optics Marker
pp = Power Pole
Sign = Sign
SSMH ● = Sanitary Sewer Manhole
SWB Ped = Southwestern Bell Pedestal
Well = Cased Well
XFMR = Transformer
WV = Water Valve

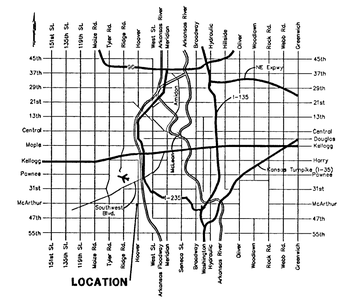

21 MARCH 2001

BAUGHMAN COMPANY P. A.
ENGINEERING, SURVEYING, & PLANNING
316-262-7271 • 315 ELLIS • WICHITA, KANSAS 67211
P:\PLAT\WHEATLANDCOMMADD\DWG\WHEATLANDCOMP.DWG-RKP

3/27/2001 09:59:47 WHEATLANDCOMP.dwg