UTILITY PLAN

HANNEMAN ADDITION

WICHITA, SEDGWICK COUNTY, KANSAS

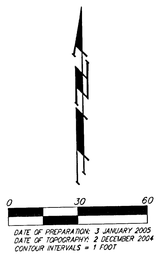

DATE OF PREPARATION: 3 JANUARY 2005.
DATE OF TOPOGRAPHY: 2 DECEMBER 2004
CONTOUR INTERVALS = 1 FOOT

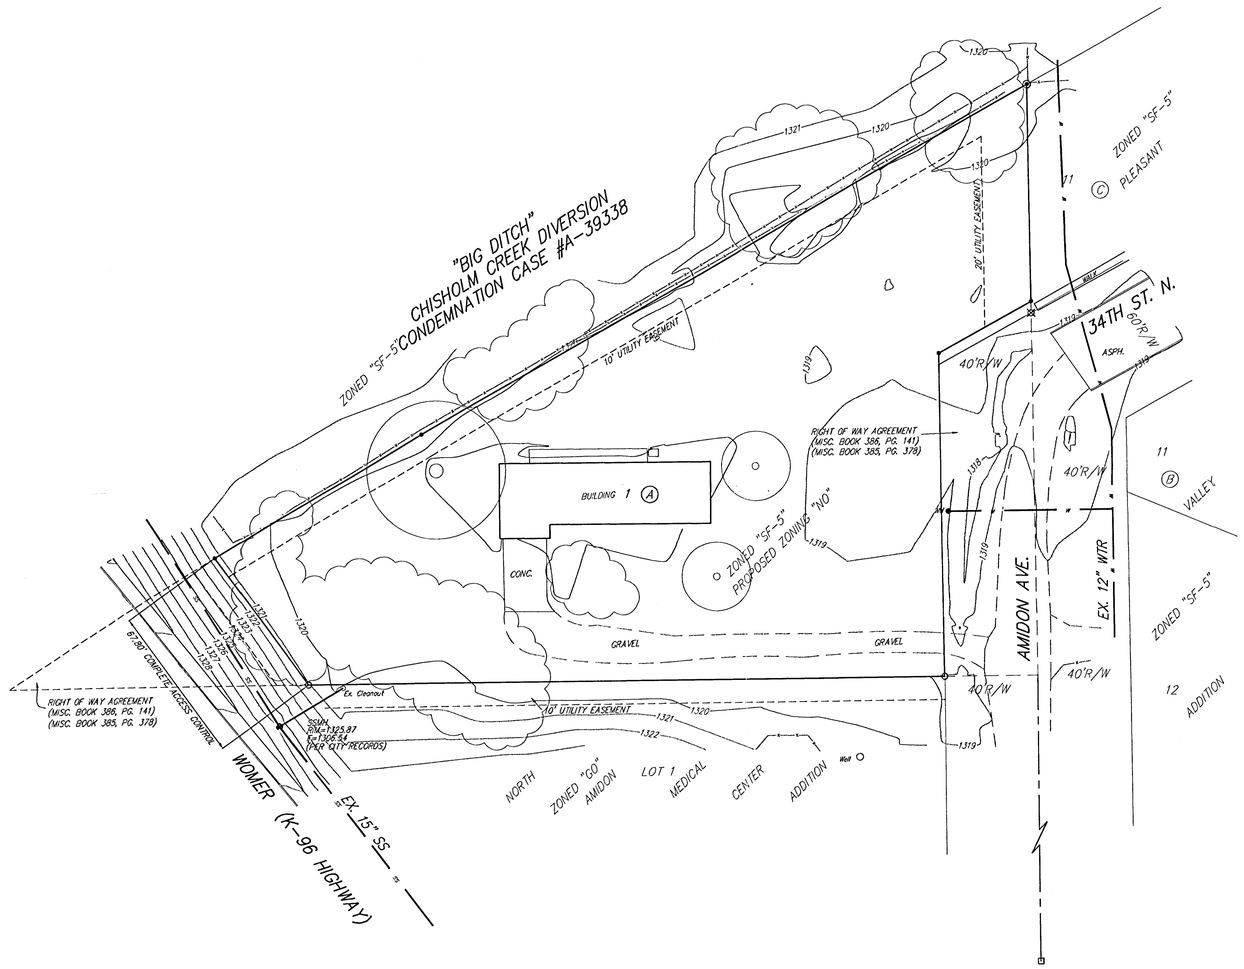

LEGEND

- Proposed Water Line (8" Unless Noted Otherwise)
- Existing Water Line (8" Unless Noted Otherwise)
- Proposed Sanitary Sewer Line (8" Unless Noted Otherwise)
- Existing Sanitary Sewer Line (8" Unless Noted Otherwise)
- Proposed Sanitary Sewer Manhole
- Proposed Fire Hydrant
- XXXX.XX — Proposed Sanitary Sewer Flow

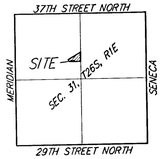

VICINITY MAP

OWNER:
REBECCA AND DELBERT HANNEMAN
3652 ARMSTRONG
WICHITA, KANSAS 67204
316-832-1123

BENCHMARK:
CITY DISC LOCATED 42.00' EAST AND 34.00' NORTH OF CENTERLINE OF AMIDON AND 33RD ST N.
ELEV. = 1318.78 NGVD29

- ● = #4 REBAR W/ "BAUGHMAN" CAP (SET)
- ⊙ = ROW MARKER W/3/4" REBAR (FOUND)
- ⊠ = 3/4" PIN (FOUND)
- ○ = 1/2" IRON (FOUND)
- □ = 1/2" REBAR IN THIMBLE (FOUND)

Baughman Company, P.A.
315 Ellis St. Wichita, KS 67211 P 316-262-7271 F 316-262-0149
Baughman ENGINEERING | SURVEYING | PLANNING | LANDSCAPE ARCHITECTURE