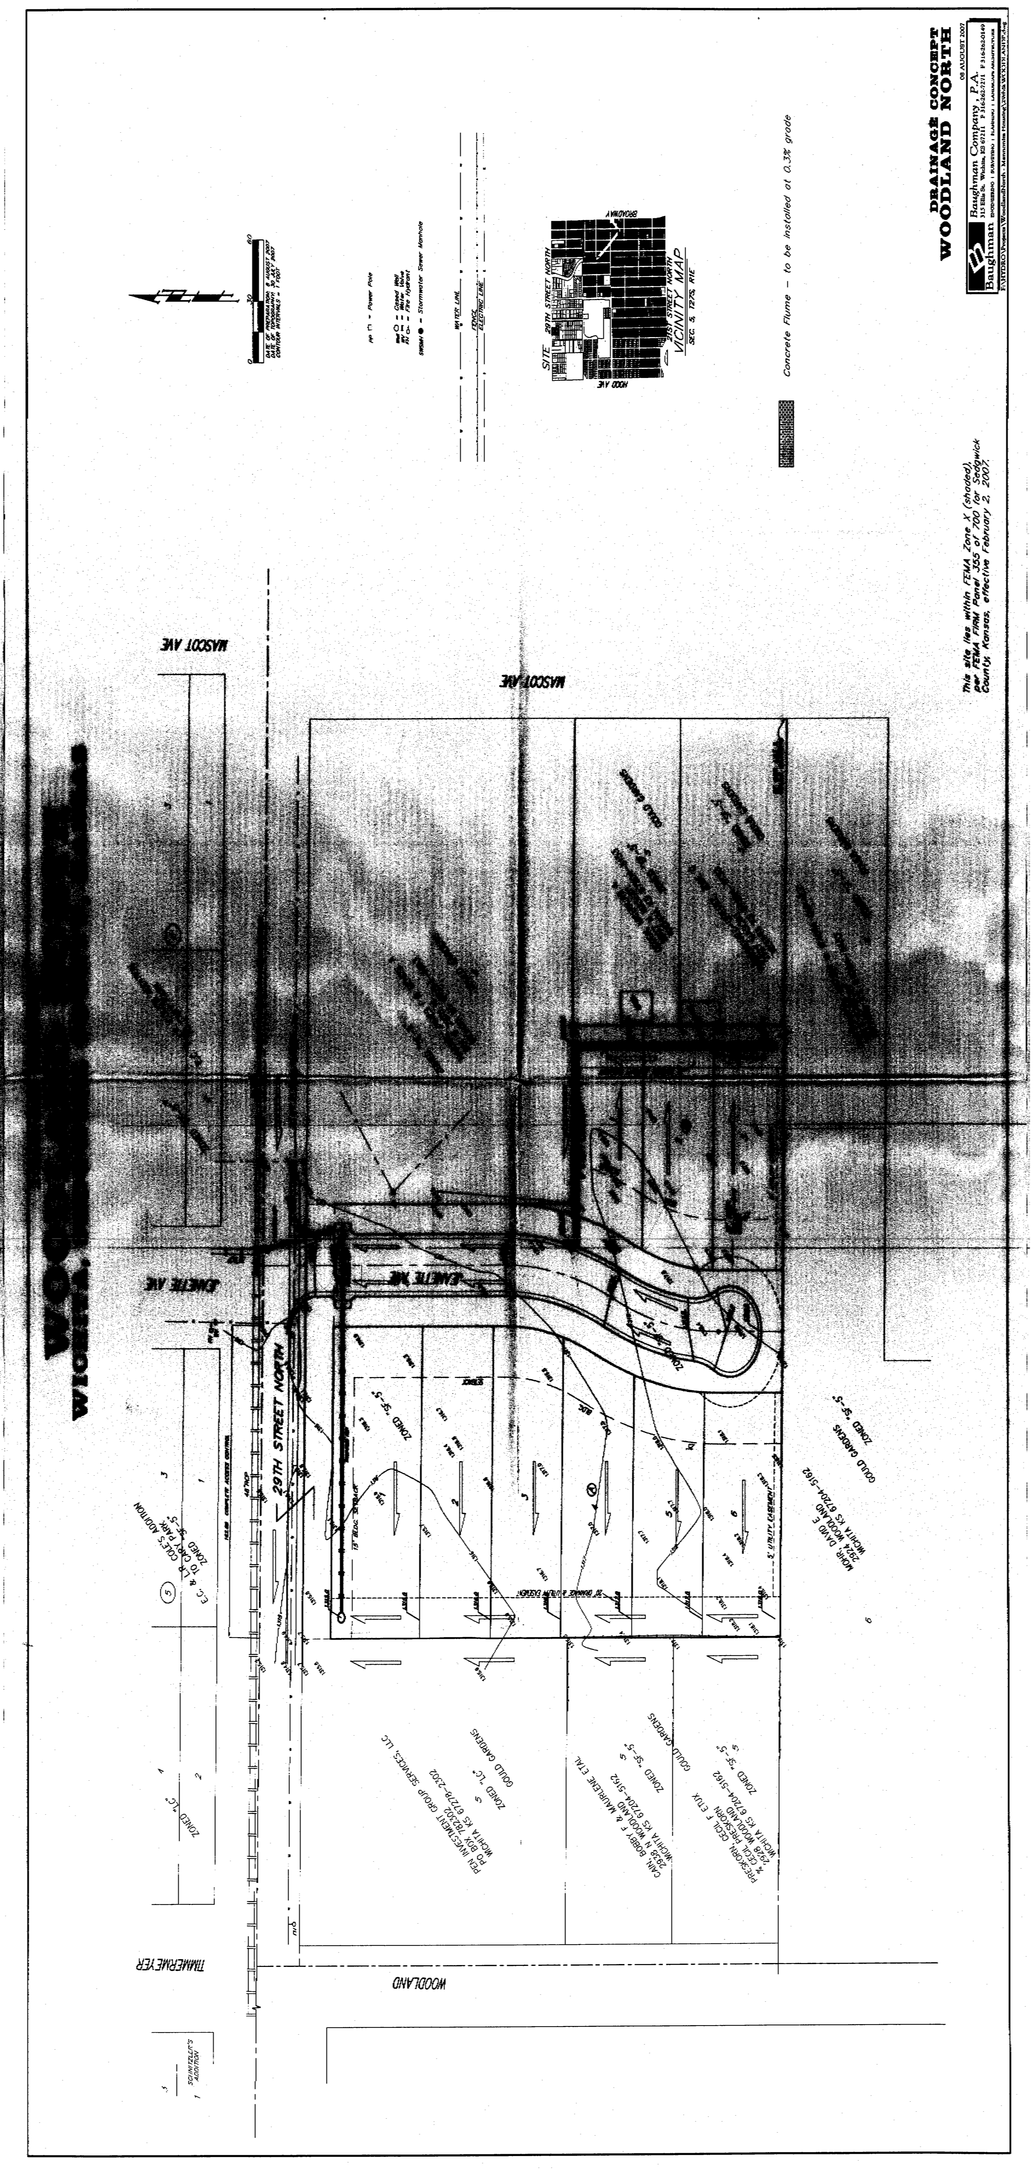
DRAINAGE CONCEPT
WOODLAND NORTH
08 AUGUST 2007
Baughman Company, P.A.
Concrete Flume - to be installed at 0.3% grade
VICINITY MAP
SITE
29TH STREET NORTH
HOOD AVE
BROADWAY
MASCOT AVE
JANETTE AVE
29TH STREET NORTH
WOODLAND
THIMBERMEYER
GOULD GARDENS
ZONED "G"-5
ZONED "LC"
This site lies within FEMA Zone X (shaded)
per FEMA FIRM Panel 355 of 700 for Sedgwick
County, Kansas, effective February 2, 2007.