GRADING PLAN

COX MACHINE 3RD ADDITION
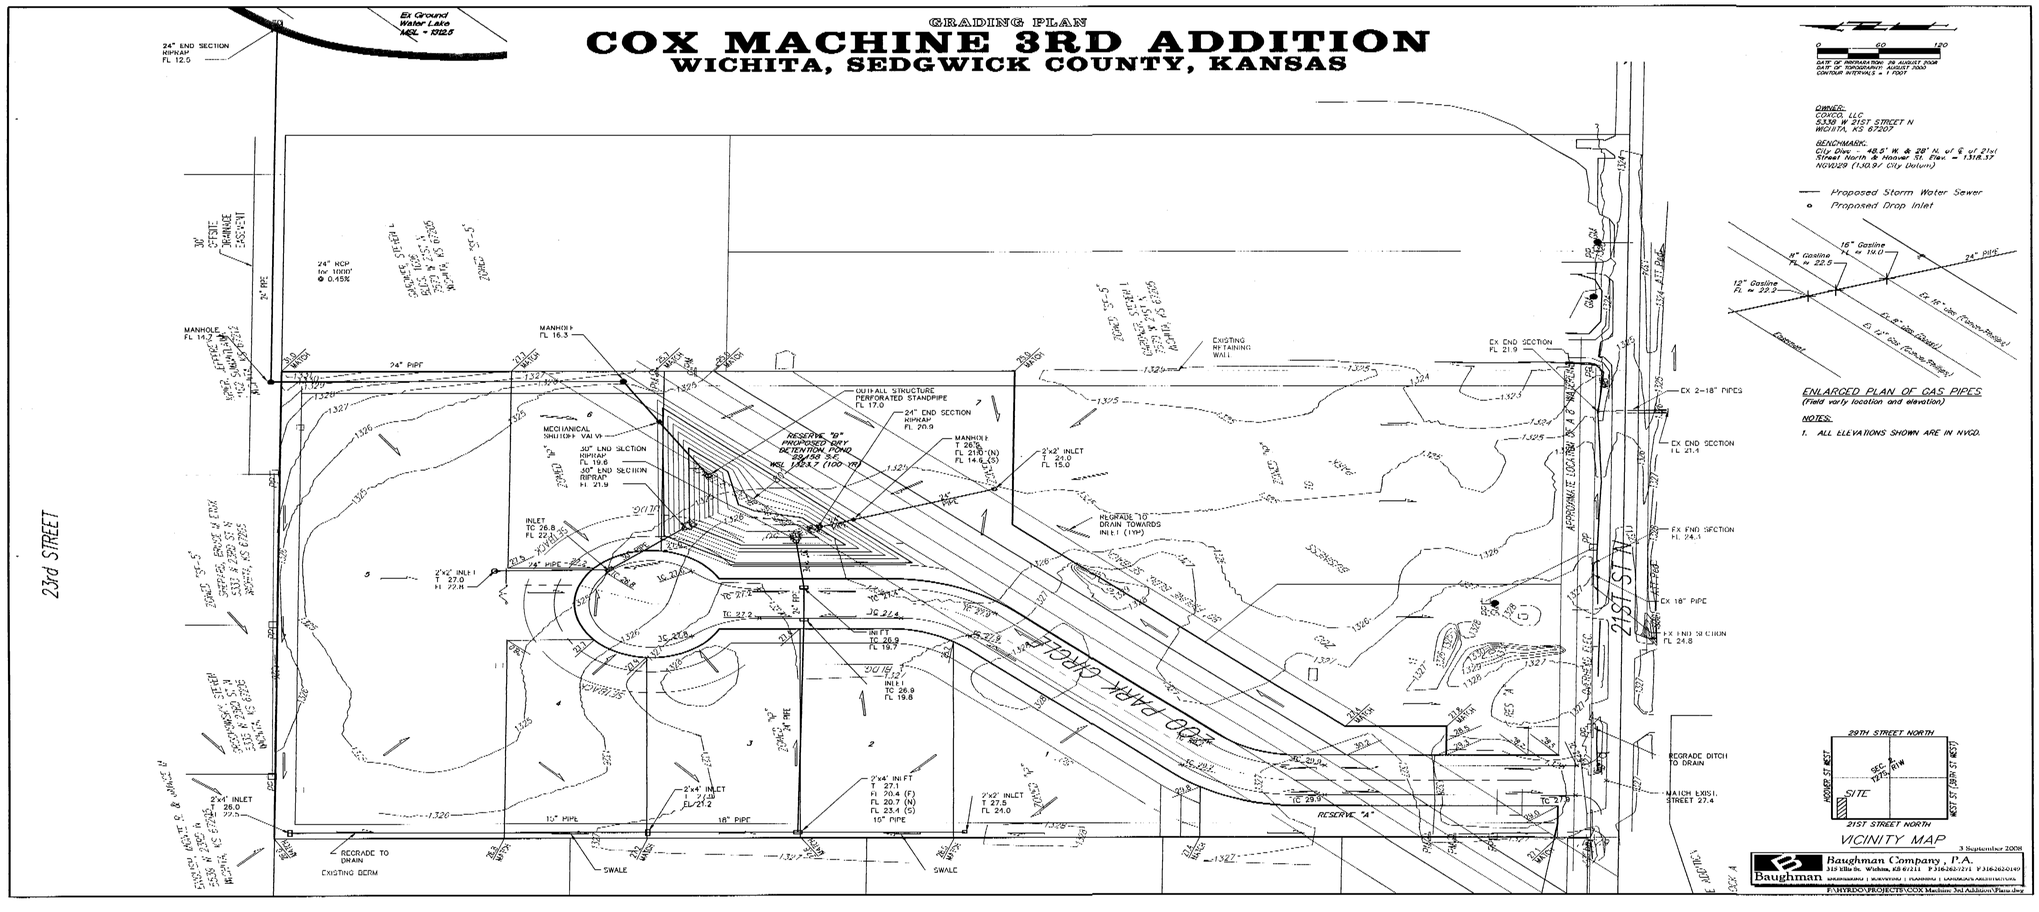
WICHITA, SEDGWICK COUNTY, KANSAS