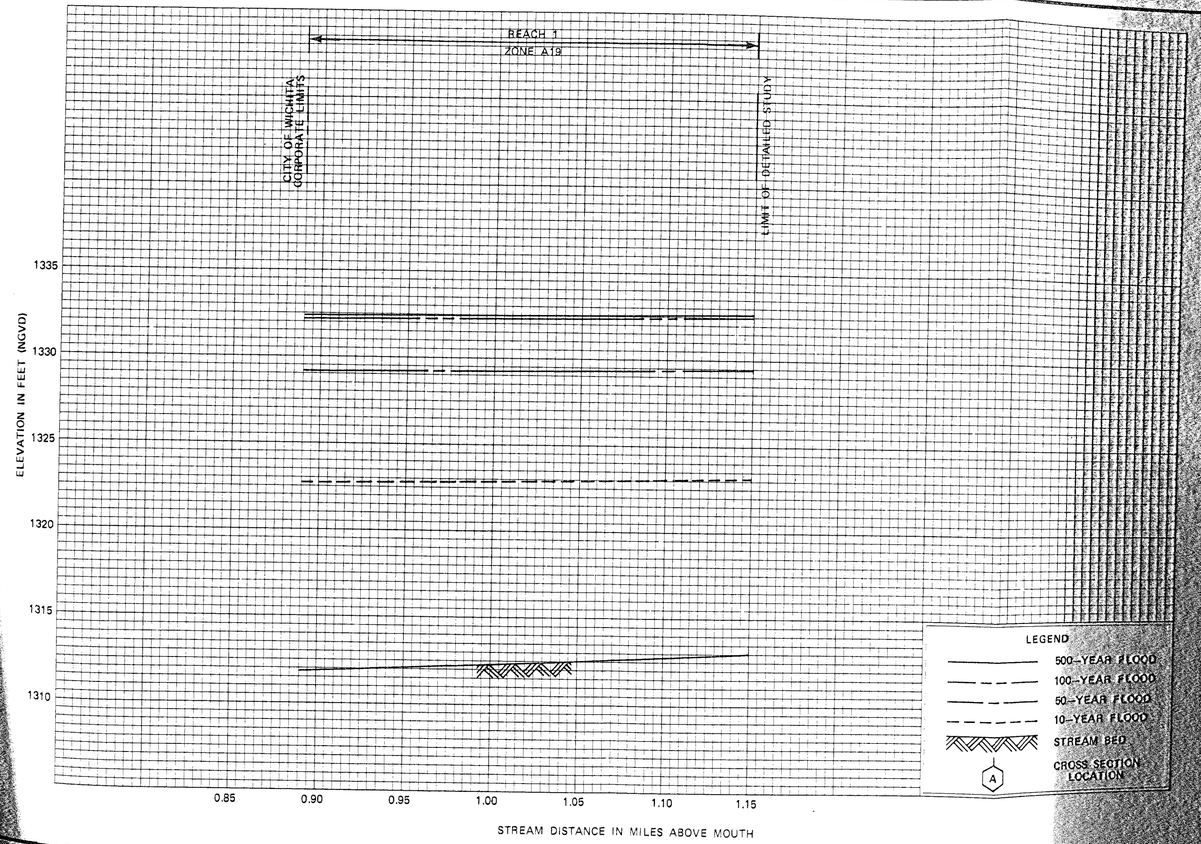

FLOOD PROFILES

MIDDLE FORK CHISHOLM CREEK

SEDGWICK COUNTY, KANSAS

FEDERAL EMERGENCY MANAGEMENT AGENCY

55P