NEWMARKET SQUARE PHASE II

AN ADDITION TO WICHITA, SEDGWICK COUNTY, KANSAS

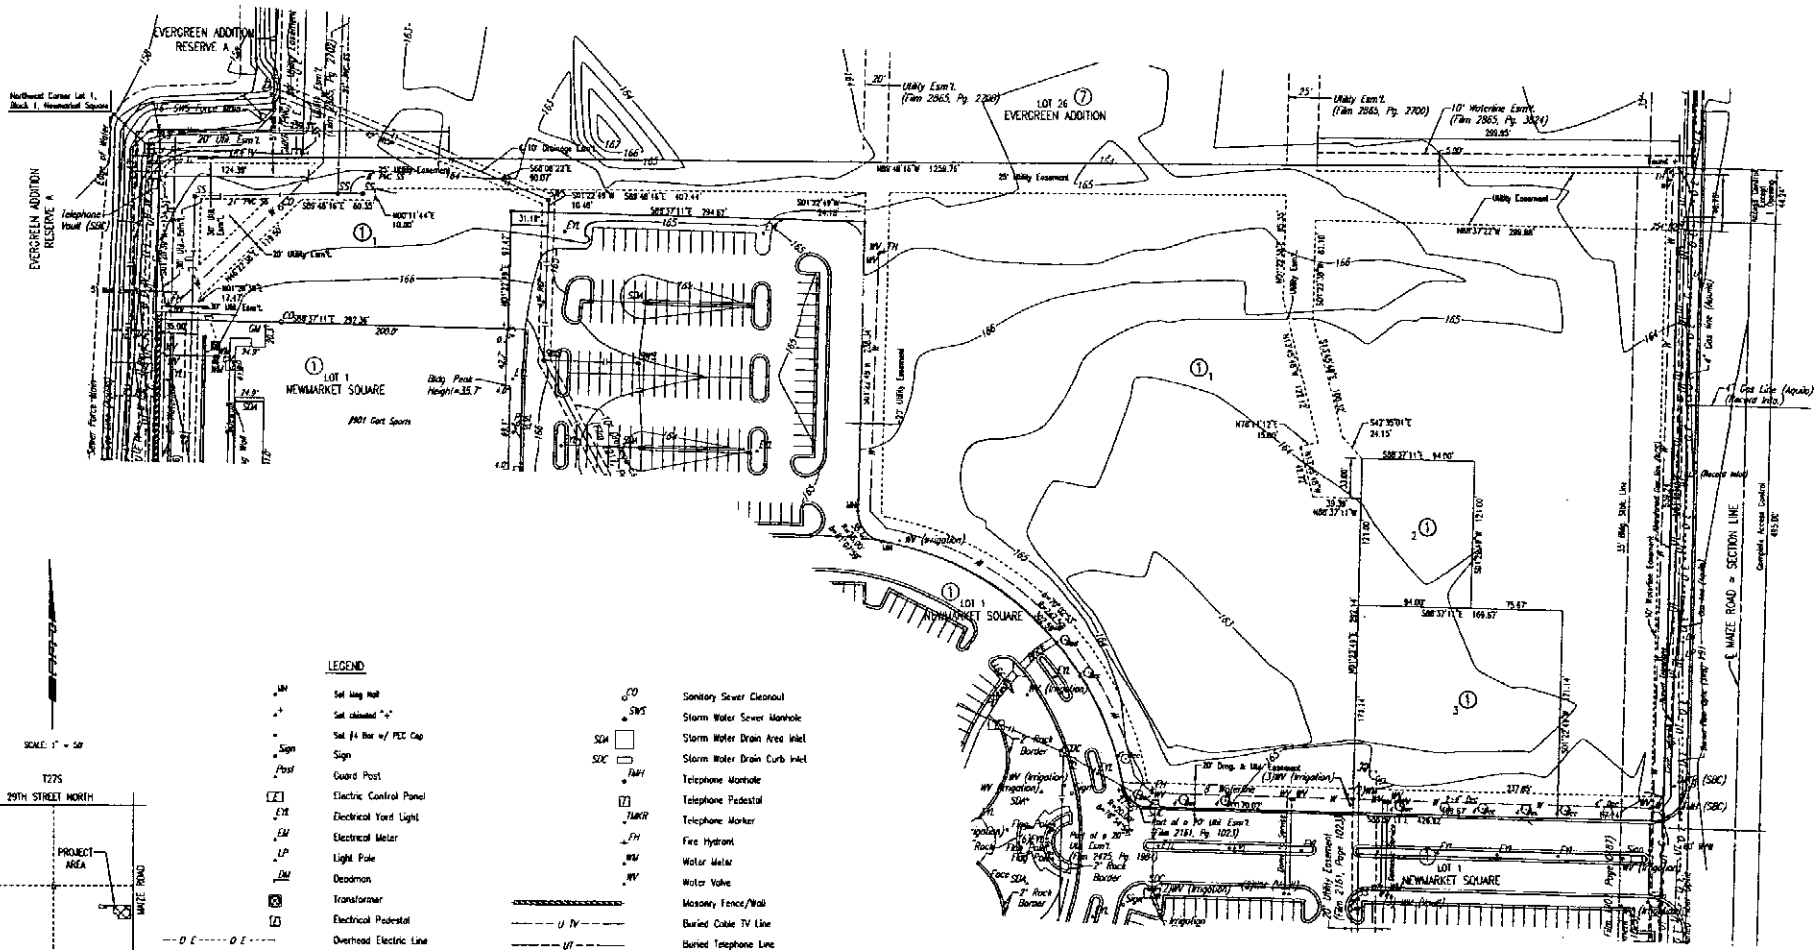

SAVE: RWM OFFICE: JJS SCALE: 1=50.00
X:\2005\05386\LDD\Dwg\05386-Site Plan 07-18-2005 01:25:51 pm