DRAINAGE PLAN 2-28-94

BROOKHAVEN ESTATES 2ND ADDITION

TO SEDGWICK COUNTY, KANSAS

OWNERS: EAST SIDE BAPTIST CHURCH OF WICHITA, INC.
c/o ROBERT E. REID
15200 E. CENTRAL
WICHITA, KANSAS 67230

SOCORA VILLAGE COMPANY
c/o LARRY A. CHAMBERS
104 S. BROADWAY
WICHITA, KANSAS 67202-4165

ENGINEERS: PROFESSIONAL ENGINEERING CONSULTANTS, P.A.
303 S. TOPEKA
WICHITA, KANSAS 67202

SCALE 1"=100'

B.S.L. = BUILDING SETBACK LINE
S.S. = SANITARY SEWER
C.A.C. = COMPLETE ACCESS CONTROL

S.M. = CHISELED "X" ON CONCRETE FOOTING BETWEEN NORTH AND SOUTHWEST COLUMNS OF BRICK STREET MARKER AT NORTHEAST CORNER OF CENTRAL AND LANCASTER DRIVE - EAST ENTRANCE TO BROOKHAVEN ESTATES
ELEV. 1325.64

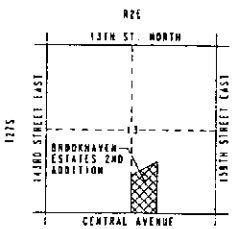
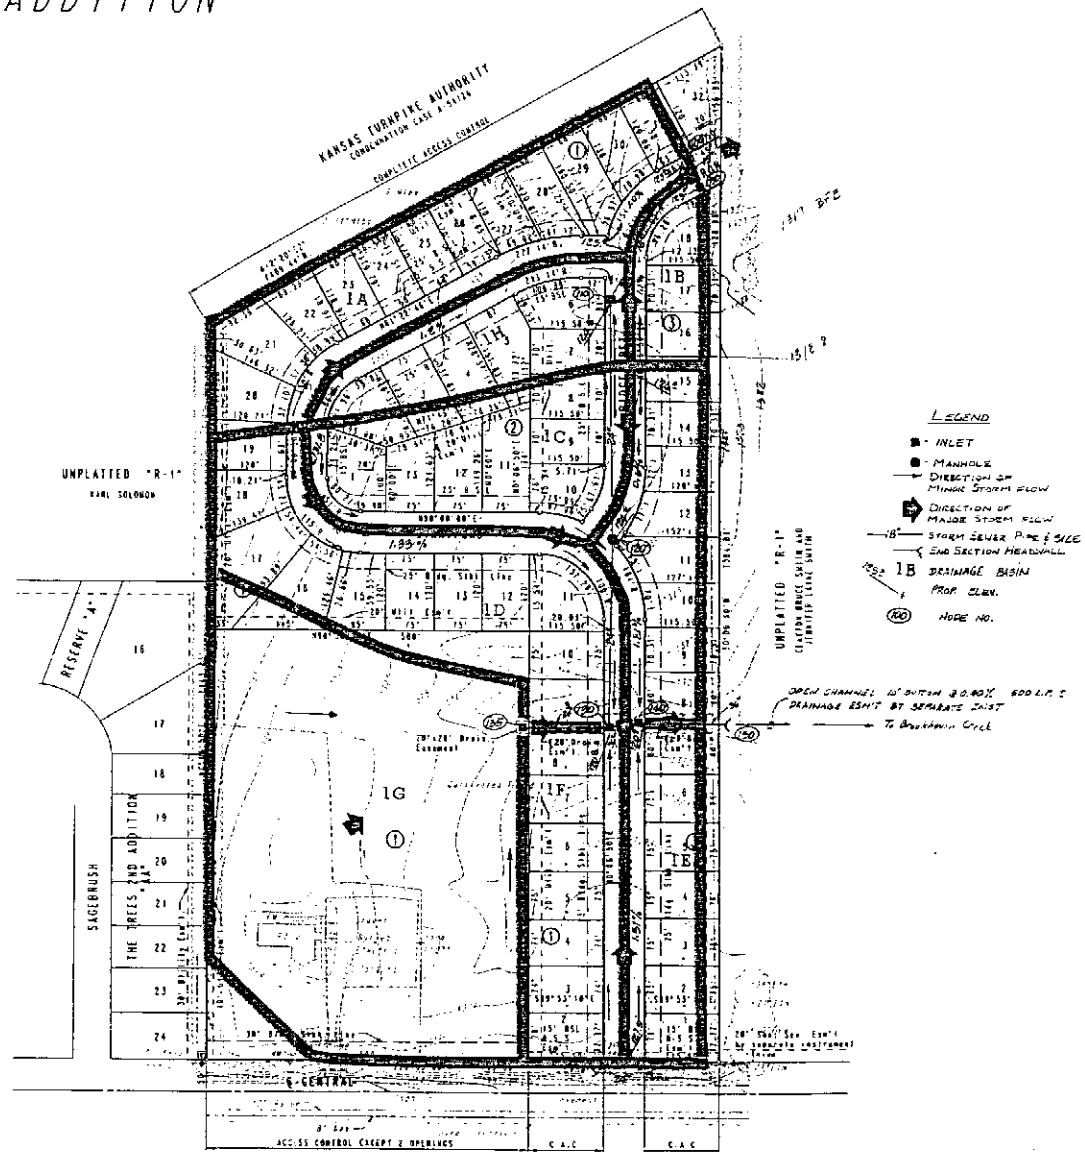
VICINITY MAP