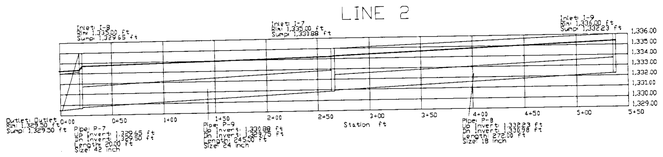

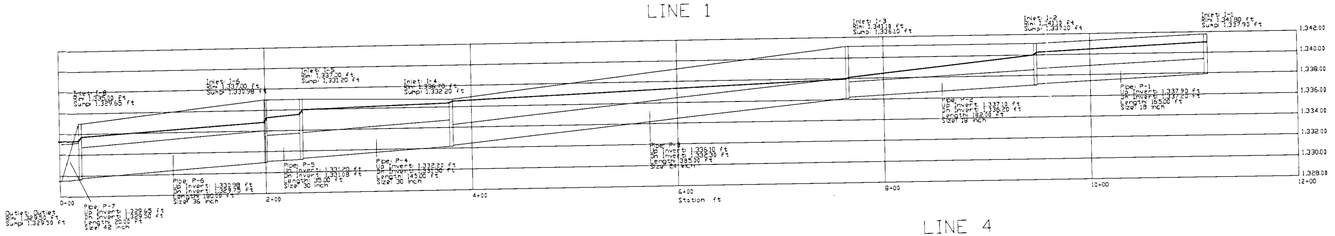

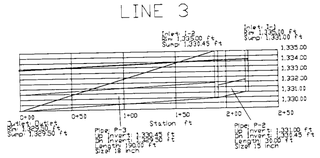

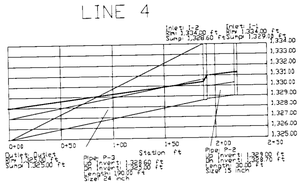

STORM SEWER PROFILES
WILLOW CREEK EAST
WICHITA, KANSAS

Ruggles & Bohm, P.A.
Engineering, Surveying, Land Planning
924 North Main
Wichita, Kansas 67203
www.rbinfo.com
(316) 264-8008
(316) 264-4607 fax
Email: info@rbinfo.com

DRAWN AML
CHECKED AML
DATE Dec. 7, 2006
SHEET 1 OF 1
DRAWING profiles
PROJECT NUMBER ---