DRAINAGE PLAN

WESTWAY 2ND ADDITION

WICHITA, SEDGWICK COUNTY, KANSAS

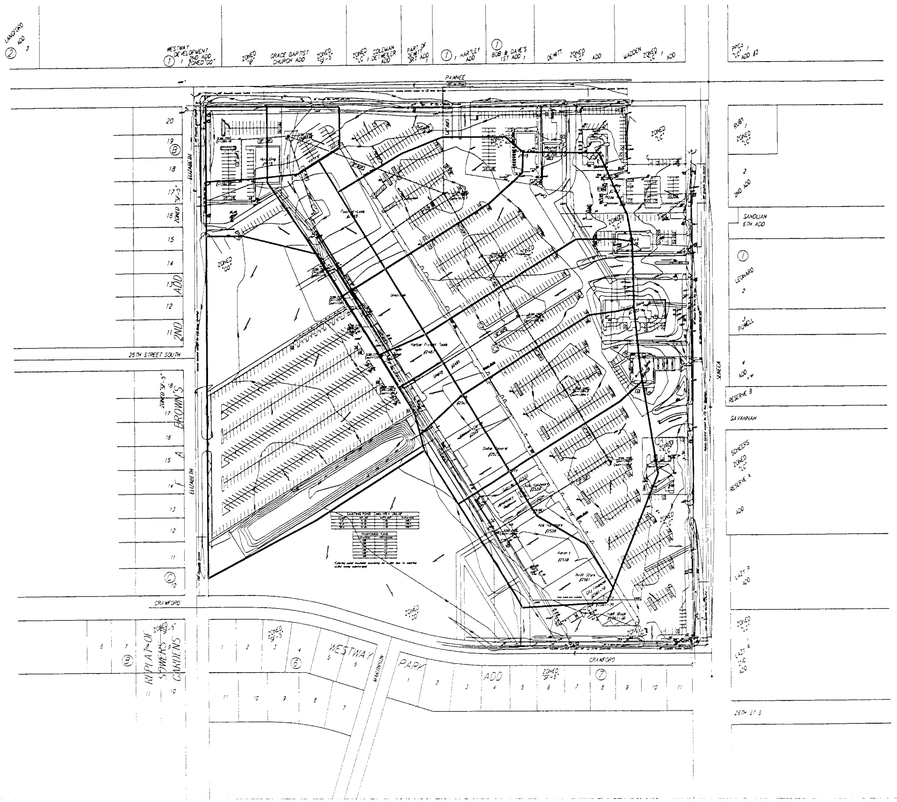

- 3/4" Iron Pipe Found
- 5/8 Baughman Radar Set
- PK Nail Set
- PK Nail W/ Baughman Cap Set
- 1/2" Iron Pipe Found
- 1/2" Iron Pipe W/ Thomas Found
- 1/2" REC Iron Pipe Found

VICINITY MAP

BENCHMARK

SQUARE CUT NE CORNER OF SOUTHWESTERN BELL PEDESTAL
NW CORNER CRAWFORD & SENECA
ELEV = 1388.30 (NGVD 29)

- CO = Cleanout
- GI = Grate Inlet
- DB = Electric Box
- EW = Electric Meter
- EM = Electric Manhole
- FH = Fire Hydrant
- GM = Gas Meter (Rear Gate Line Meter)
- GV = Gas Valve Box
- GM = Gas Meter
- GP = Guard Post (Bollard)
- GA = Guy Anchor
- GV = Gas Valve
- IV = Irrigation Control Valve - Valve Box
- LP = Light Pole
- MB = Mail Box
- PB = Power Pole
- SIGN = Sign
- TP = Telephone Pedestal
- SWBT = Southwestern Bell Vault
- SWB Pad = Southwestern Bell Pedestal
- TB = Traffic Box
- WV = Water Valve
- WM = Water Meter
- FH = Fire Hydrant
- XFMR = Transformer

Pole Size and Owners information obtained from City of Wichita Office of Central Inspection

NOTE: Site currently located in FEMA Zone X per FEMA-FIRM Panel 158 of 700, for Sedgwick County Kansas. Map number 20173C0158E, Effective February 2, 2007

Existing Conditions = Developed Conditions

Baughman Company, P.A.
Baughman

EXHIBIT 4