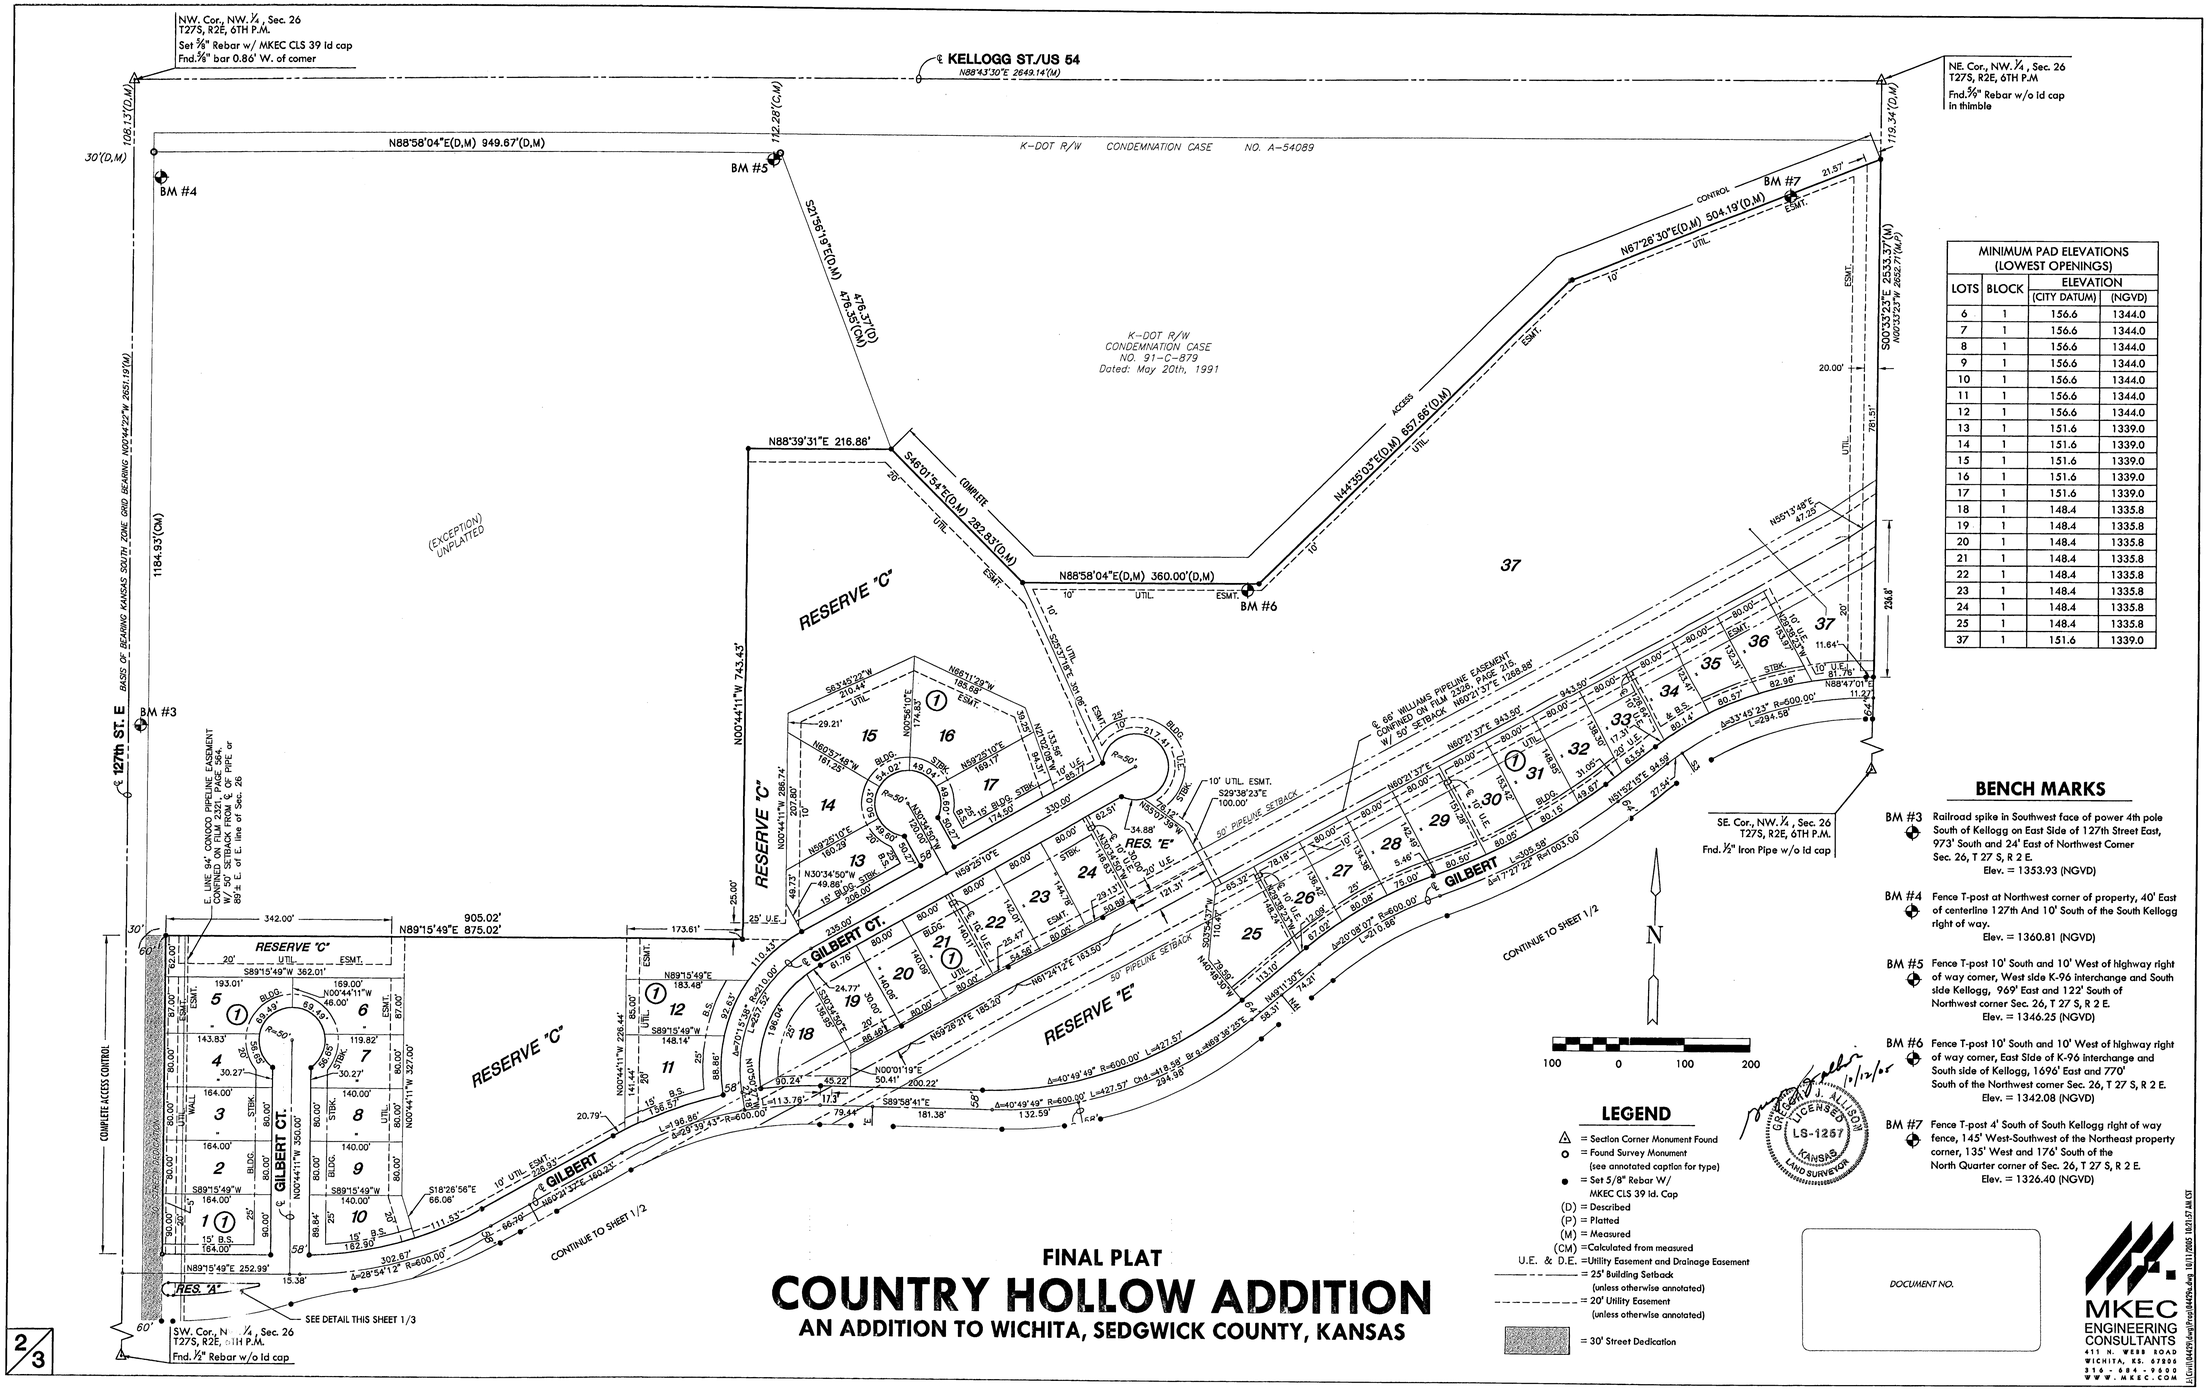

MINIMUM PAD ELEVATIONS (LOWEST OPENINGS)			
LOTS	BLOCK	ELEVATION (CITY DATUM)	ELEVATION (NGVD)
6	1	156.6	1344.0
7	1	156.6	1344.0
8	1	156.6	1344.0
9	1	156.6	1344.0
10	1	156.6	1344.0
11	1	156.6	1344.0
12	1	156.6	1344.0
13	1	151.6	1339.0
14	1	151.6	1339.0
15	1	151.6	1339.0
16	1	151.6	1339.0
17	1	151.6	1339.0
18	1	148.4	1335.8
19	1	148.4	1335.8
20	1	148.4	1335.8
21	1	148.4	1335.8
22	1	148.4	1335.8
23	1	148.4	1335.8
24	1	148.4	1335.8
25	1	148.4	1335.8
37	1	151.6	1339.0

BENCH MARKS

BM #3 Railroad spike in Southwest face of power 4th pole South of Kellogg on East Side of 127th Street East, 973' South and 24' East of Northwest Corner Sec. 26, T 27 S, R 2 E.
Elev. = 1353.93 (NGVD)

BM #4 Fence T-post at Northwest corner of property, 40' East of centerline 127th And 10' South of the South Kellogg right of way.
Elev. = 1360.81 (NGVD)

BM #5 Fence T-post 10' South and 10' West of highway right of way corner, West side K-96 interchange and South side Kellogg, 969' East and 122' South of Northwest corner Sec. 26, T 27 S, R 2 E.
Elev. = 1346.25 (NGVD)

BM #6 Fence T-post 10' South and 10' West of highway right of way corner, East Side of K-96 interchange and South side of Kellogg, 1696' East and 770' South of the Northwest corner Sec. 26, T 27 S, R 2 E.
Elev. = 1342.08 (NGVD)

BM #7 Fence T-post 4' South of South Kellogg right of way fence, 145' West-Southwest of the Northeast property corner, 135' West and 176' South of the North Quarter corner of Sec. 26, T 27 S, R 2 E.
Elev. = 1326.40 (NGVD)

LEGEND

△ = Section Corner Monument Found
○ = Found Survey Monument (see annotated caption for type)
● = Set 5/8" Rebar W/ MKEC CLS 39 Id. Cap
(D) = Described
(P) = Platted
(M) = Measured
(CM) = Calculated from measured
U.E. & D.E. = Utility Easement and Drainage Easement
= 25' Building Setback (unless otherwise annotated)
= 20' Utility Easement (unless otherwise annotated)
= 30' Street Dedication

GREGORY J. ALLISON LICENSED LS-1257 KANSAS LAND SURVEYOR
12/12/05

DOCUMENT NO.

MKEC ENGINEERING CONSULTANTS
411 N. WEBB ROAD
WICHITA, KS. 67206
316-684-9600
WWW.MKEC.COM

FINAL PLAT
COUNTRY HOLLOW ADDITION
AN ADDITION TO WICHITA, SEDGWICK COUNTY, KANSAS

2/3

L:\Lsn\184279\dwg\final\184279.dwg 12/11/2005 10:31:57 AM CST