11-17-08

FINAL PLAT
THE MOORINGS 11TH ADDITION
AN ADDITION TO WICHITA, SEDGWICK COUNTY, KANSAS

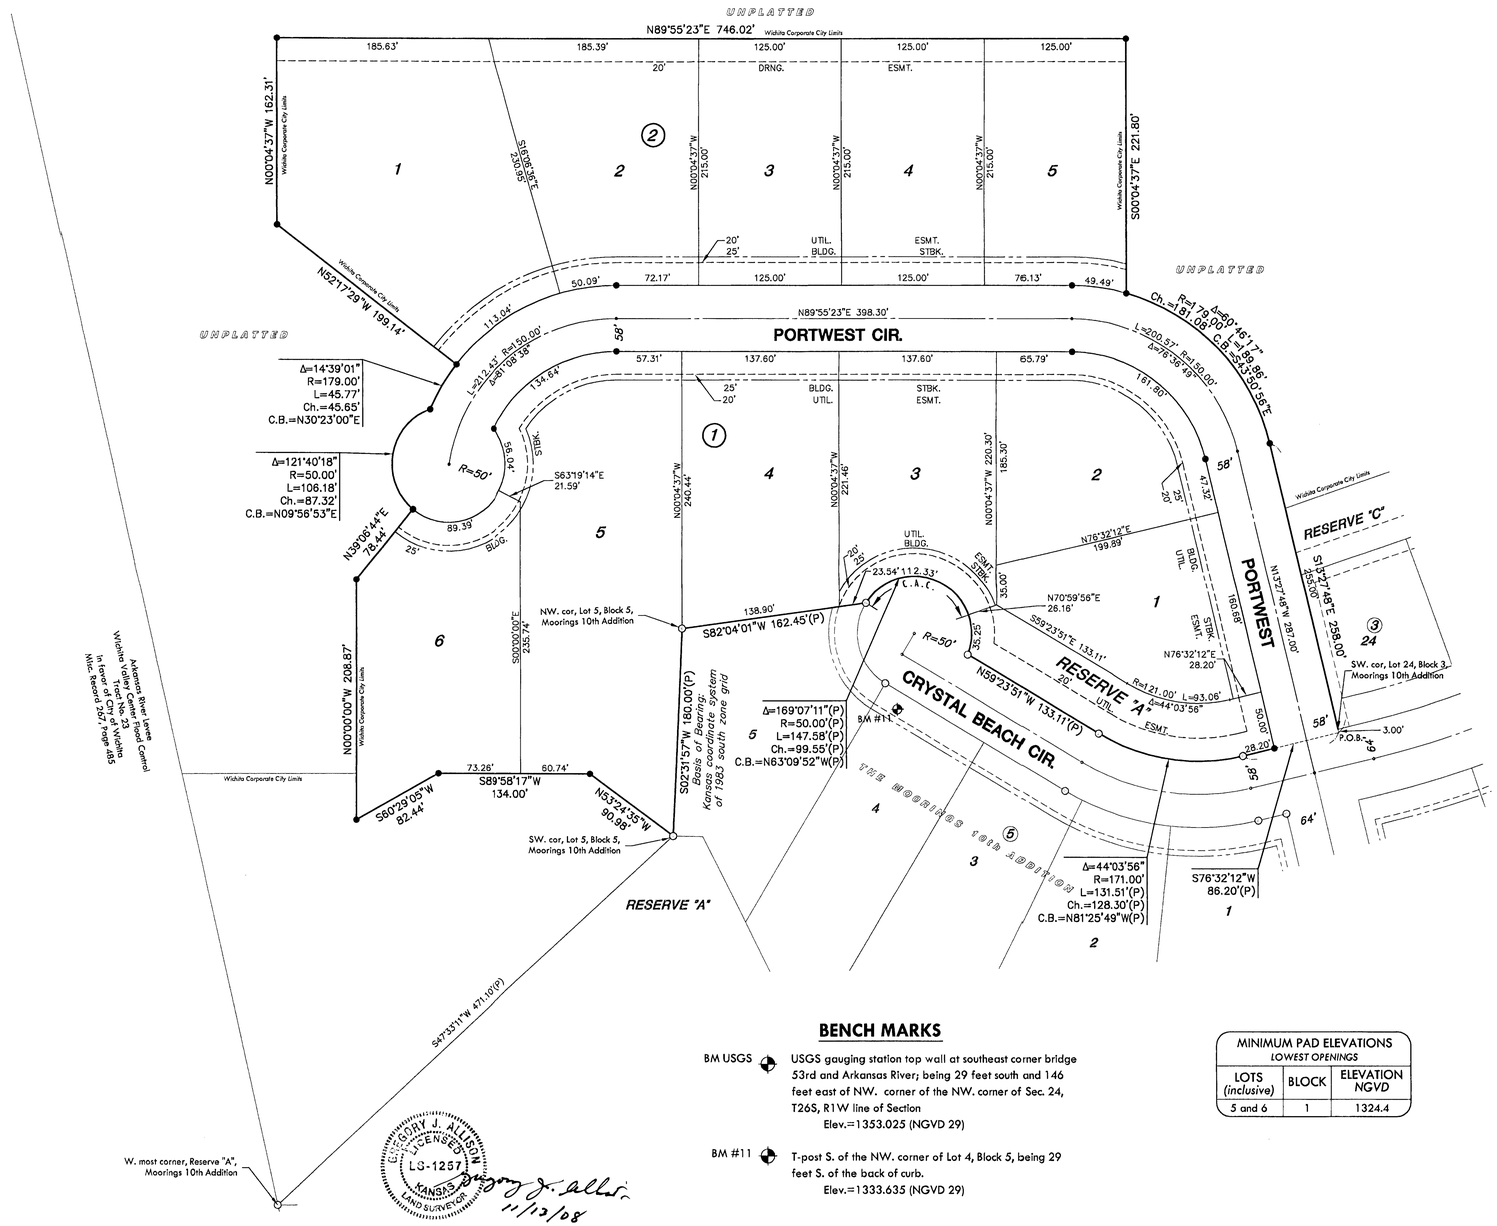

LEGEND

Date of Survey: Feb., 2007

- ○ = Found 5/8" rebar w/ MKEC CLS 39 id. cap
- ● = Set 5/8" Rebar w/ MKEC CLS 39 id. cap
- (P) = Platted
- C.A.C. = Complete Access Control

N

1"=60' / 1:720

60 0 60

Basis of Bearing: Kansas coordinate system of 1983 south zone grid bearing of S02°31'57"W along the W. Line of Lot 5, Block 5, Moorings 10th Addition.

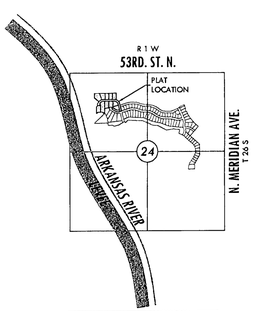

VICINITY MAP

BENCH MARKS

BM USGS — USGS gauging station top wall at southeast corner bridge 53rd and Arkansas River; being 29 feet south and 146 feet east of NW. corner of the NW. corner of Sec. 24, T26S, R1W line of Section
Elev.=1353.025 (NGVD 29)

BM #11 — T-post S. of the NW. corner of Lot 4, Block 5, being 29 feet S. of the back of curb.
Elev.=1333.635 (NGVD 29)

MINIMUM PAD ELEVATIONS LOWEST OPENINGS		
LOTS (inclusive)	BLOCK	ELEVATION NGVD
5 and 6	1	1324.4

GREGORY J. ALLISON LICENSED LS-1257 KANSAS LAND SURVEYOR
Gregory J. Allison 11/12/08

MKEC ENGINEERING CONSULTANTS, INC.
411 N. WEBB ROAD
WICHITA, KS. 67206
316 - 684 - 9600

J:\Civil\06608_11th Add\dwg\Prop\06321final.dwg 11/12/2008 10:34:29 AM CST