UTILITY PLAN
NEAL-CLINE ADDITION
WICHITA, SEDGWICK COUNTY, KANSAS

VICINITY MAP

0 40 80

DATE OF PREPARATION: 25 SEPTEMBER, 2006
DATE OF TOPOGRAPHY: 22 SEPTEMBER, 2006
CONTOUR INTERVALS = 1 FOOT

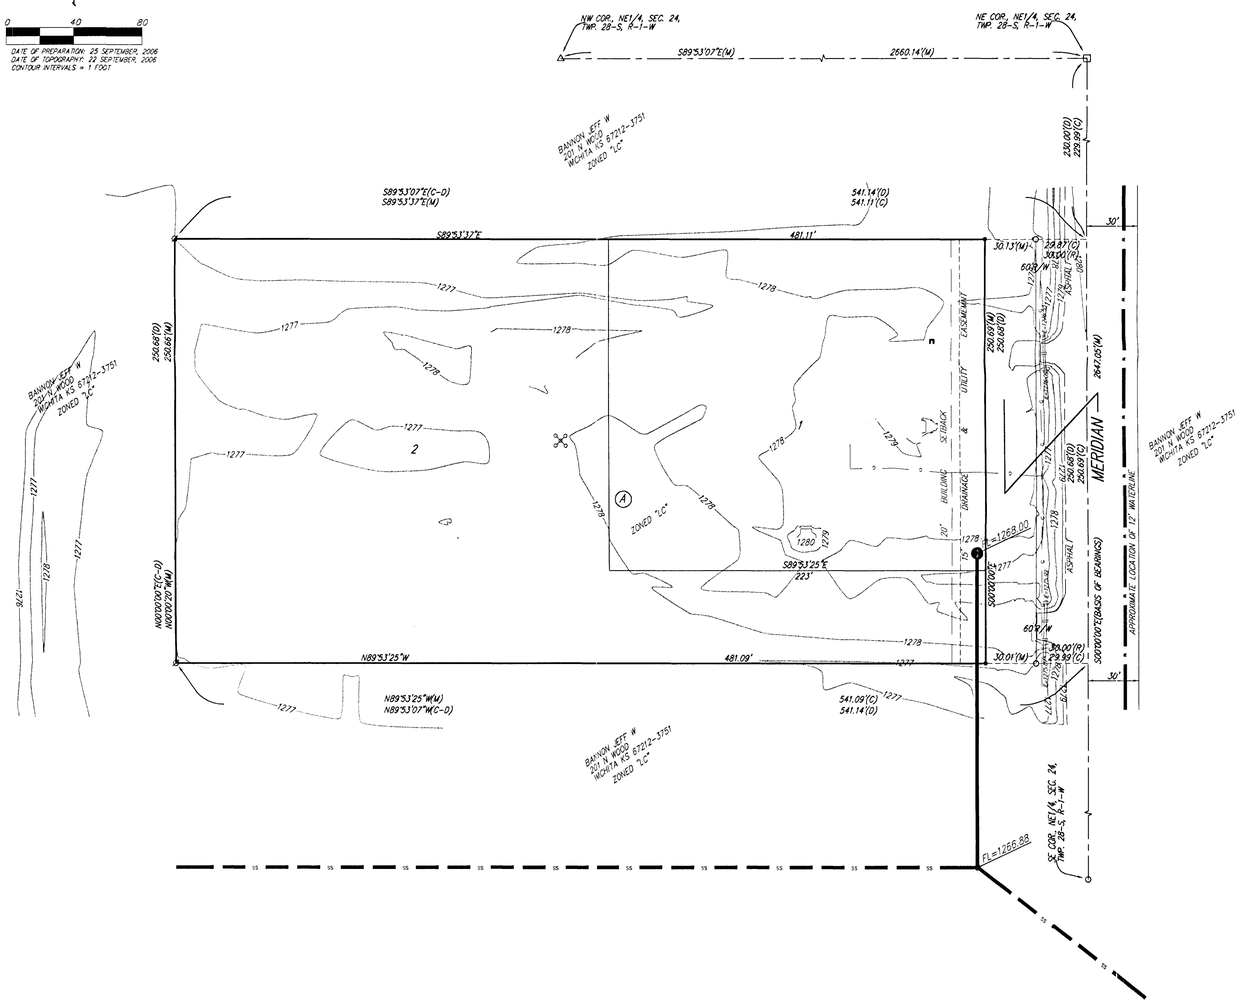

LEGEND

- Proposed Water Line (8" Unless Noted Otherwise)
- Existing Water Line (8" Unless Noted Otherwise)
- Proposed Sanitary Sewer Line (8" Unless Noted Otherwise)
- Existing Sanitary Sewer Line (8" Unless Noted Otherwise)
- Proposed Sanitary Sewer Manhole
- Proposed Fire Hydrant
- XXXX.XX Proposed Sanitary Sewer Flow

Baughman Company, P.A.
315 Ellis St. Wichita, KS 67211 P 316-262-7271 F 316-262-0149
Baughman ENGINEERING | SURVEYING | PLANNING | LANDSCAPE ARCHITECTURE

F:\FLAT\NEAL ADDITION\DWG\NEALF.DWG MOC