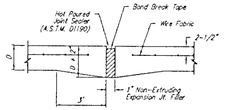

EXPANSION JOINT

NOTE: Extra Thickness to be Subsidiary to Price of Square Yards Pavement

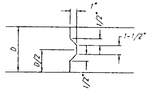

KEYWAY DETAIL

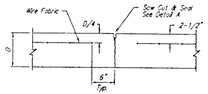

CONTRACTION JOINT DETAIL (C.J.)

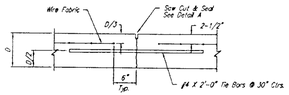

LONGITUDINAL JOINT DETAIL (L.J.)

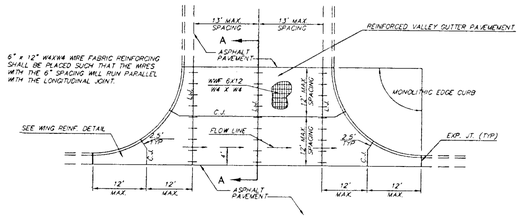

PLAN

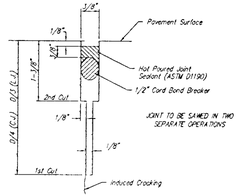

SAW JOINT DETAIL

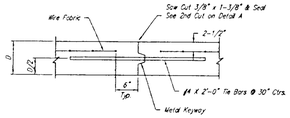

OPTIONAL LONGITUDINAL JOINT DETAIL (L.J.)

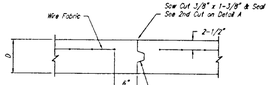

OPTIONAL CONTRACTION JOINT

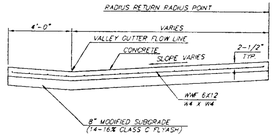

SECTION A-A

REINFORCED VALLEY GUTTER DETAIL A

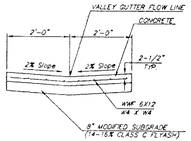

REINFORCED VALLEY GUTTER DETAIL B

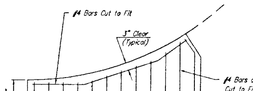

WING REINFORCING DETAIL

GENE HAYES
REGISTERED
PROFESSIONAL
7683
KANSAS
PROFESSIONAL ENGINEER

THE CITY OF WICHITA

CITY ENGINEER'S OFFICE
CITY HALL - SEVENTH FLOOR
455 NORTH MAIN STREET
WICHITA, KANSAS 67202
(316) 268-4501 TEL
(316) 268-4519 FAX

VALLEY GUTTER DETAILS

JIM ARMOUR, P.E. - ACTING CITY ENGINEER

PROJECT NUMBER	DCA NUMBER
-	-
DATE FEB 2005	SHEET 4 OF 5