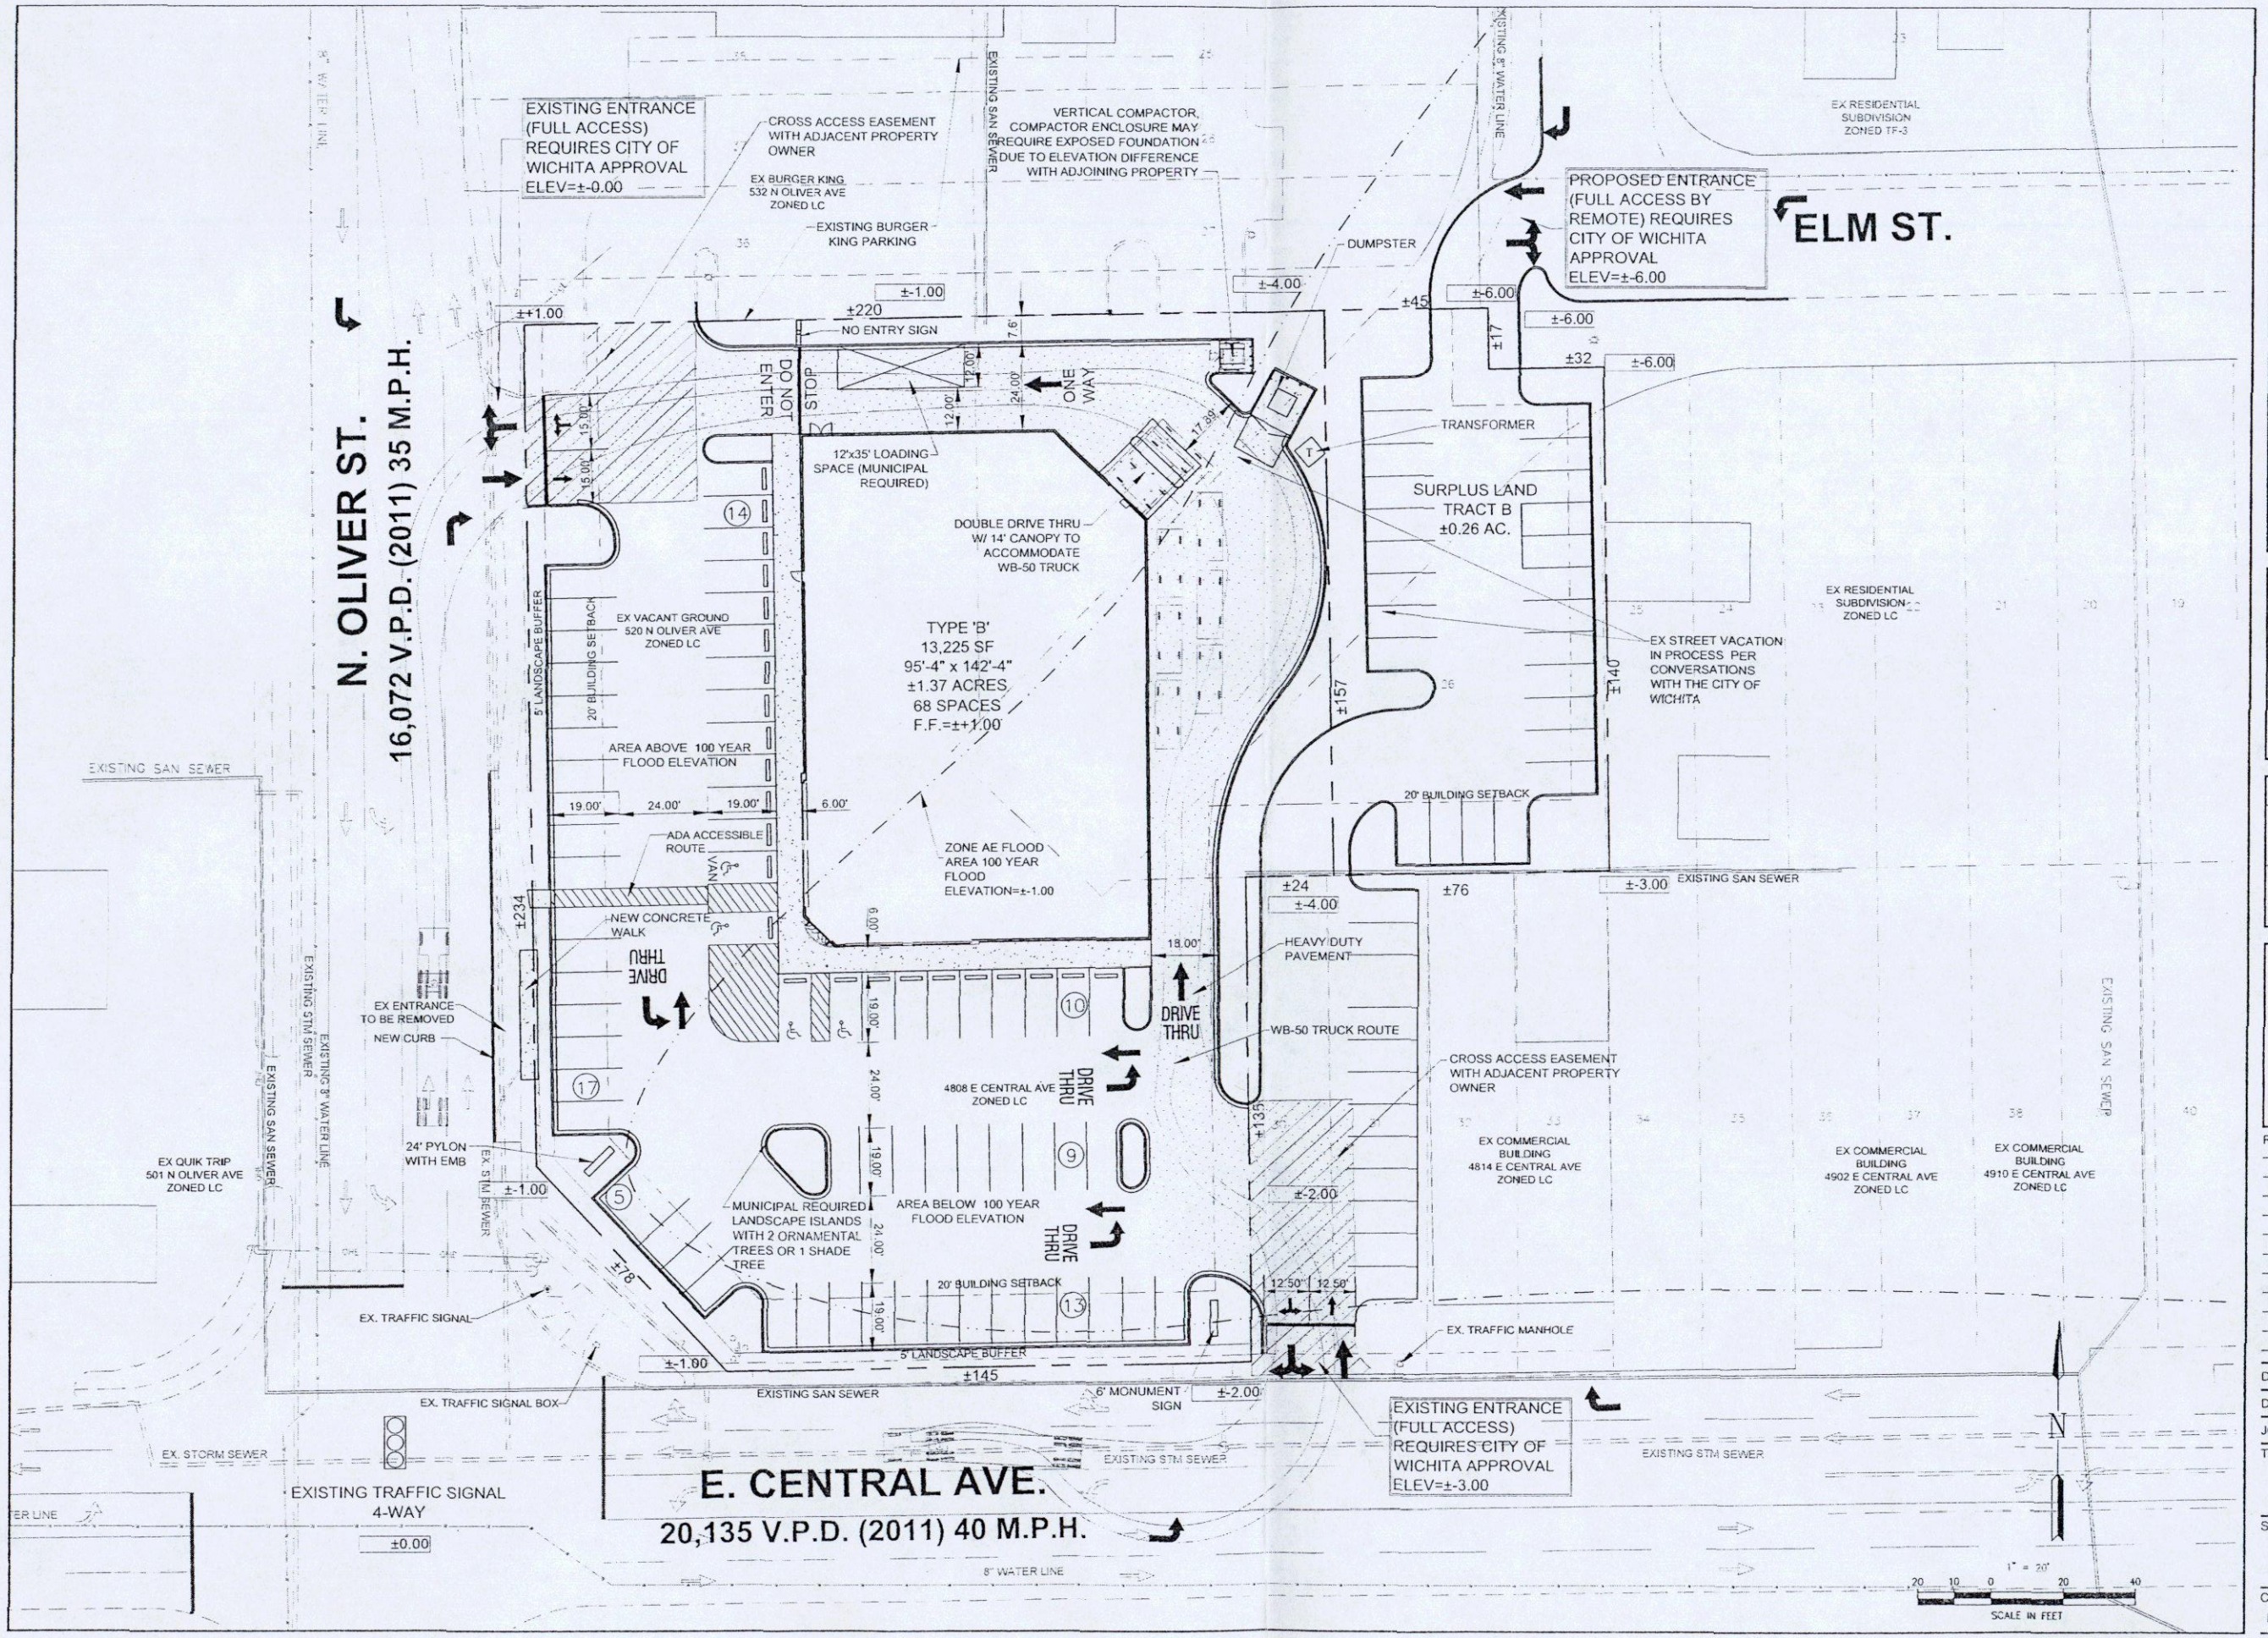

ARCHITECT OF RECORD

NORR
ARCHITECTS ENGINEERS PLANNERS

CONSULTANT:

PREMIER CIVIL ENGINEERING

Wentzville
1155 Wentzville Parkway Suite 103
Wentzville, MO 63385
Phone (636) 266-4566 Fax (636) 395-4022
Premier Civil Engineering
Missouri State Certificate of Authority #LC0951128

DEVELOPER:

VELMEIR
COMPANIES

ENGINEERS AUTHENTICATION

The responsibility for professional engineering liability on this drawing is limited to the set of plans authenticated by the seal, signature, and date hereunder attached. Responsibility is disclaimed for all other engineering plans involved in the project and specifically excludes revisions after the date unless reauthenticated.

STEVE MARKHOFF, P.E.
ENGINEER
PE2006027466

REVISIONS:

DRAWING BY:	M.FOGARTY
DATE:	08-31-11
JOB NUMBER:	112801
TITLE:	
	SK-1
SHEET NUMBER:	
	SHEET 1 OF 1

COMMENTS:
NOT RELEASED FOR CONSTRUCTION