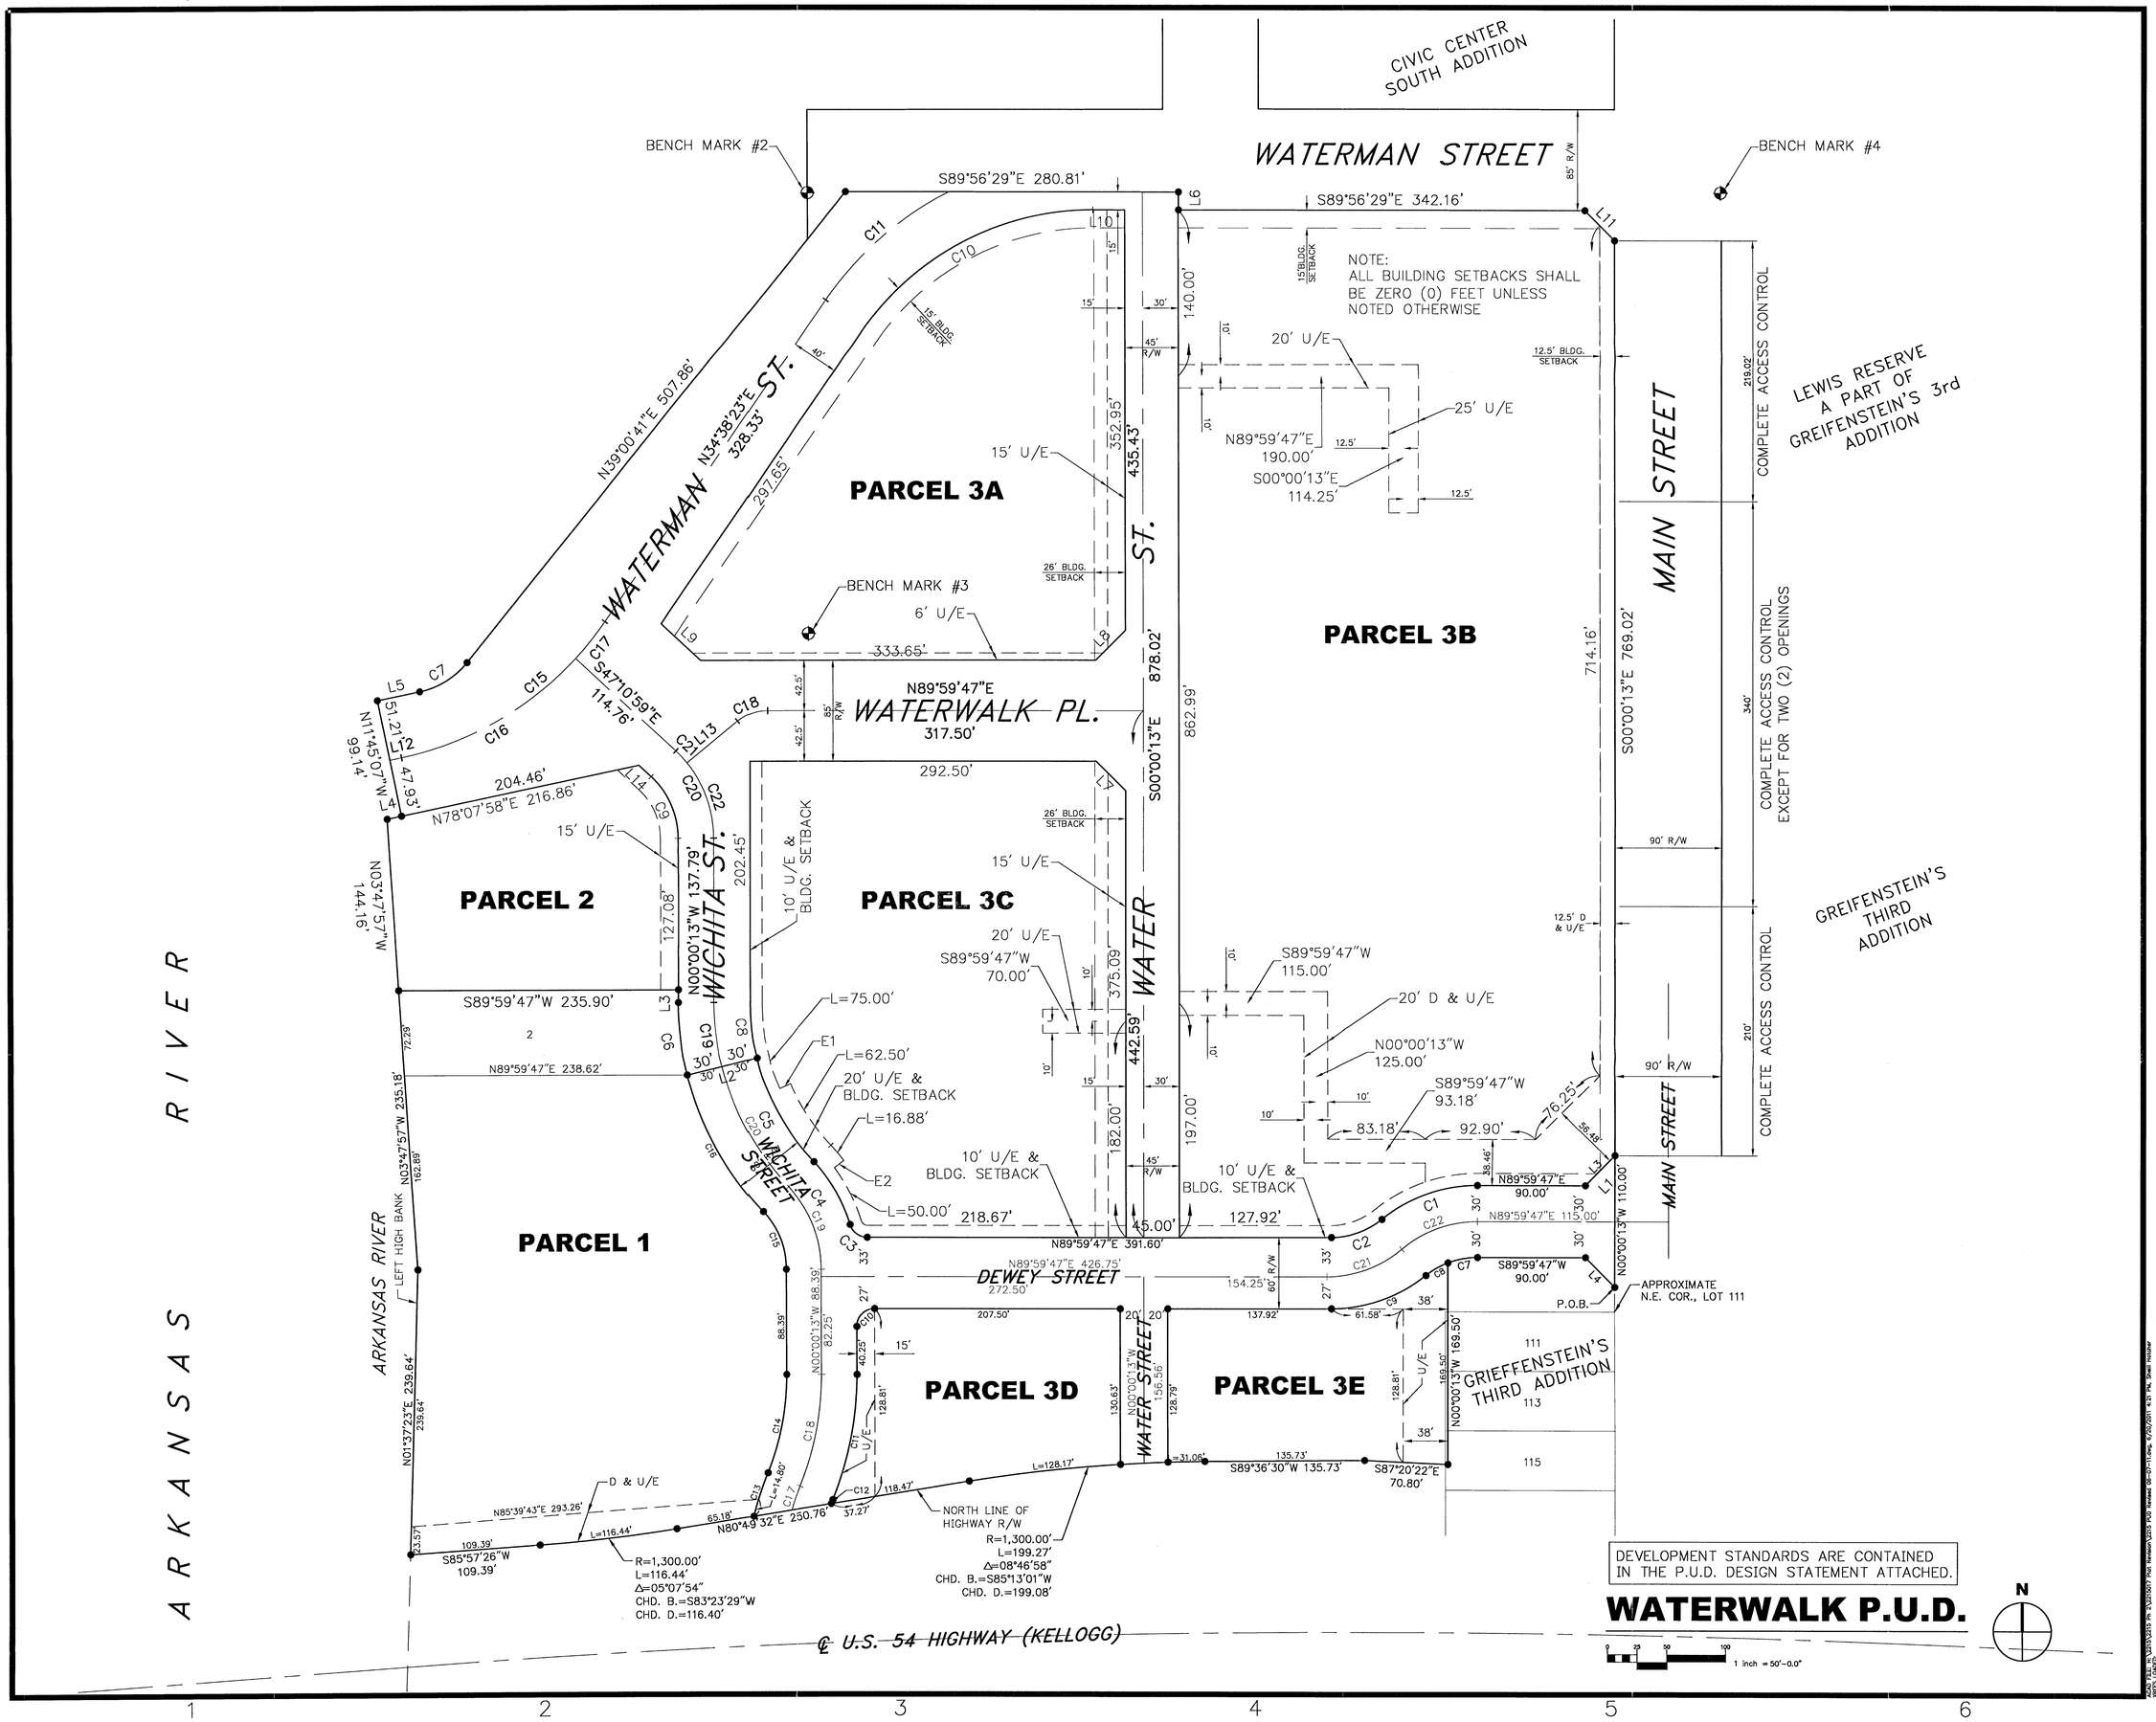

Johnson & Associates, Inc.
1 E. Sheridan Ave. - Suite 200
Oklahoma City, OK 73104
(405) 235-8075 FAX (405) 235-8078
Certificate of Authorization #E-1128 EXP. DATE: 12-31-2012
• ENGINEERS • SURVEYORS • PLANNERS •

WICHITA WATERWALK

PLANNED UNIT DEVELOPMENT WATERWALK ADDITION

Mark	Date:	Description

PLANNED UNIT DEVELOPMENT WATERWALK ADDITION

Job No.		1 OF 1
Date	06-07-11	
Drawn	BC	
Checked	TJ	Dwg. 1 of 1