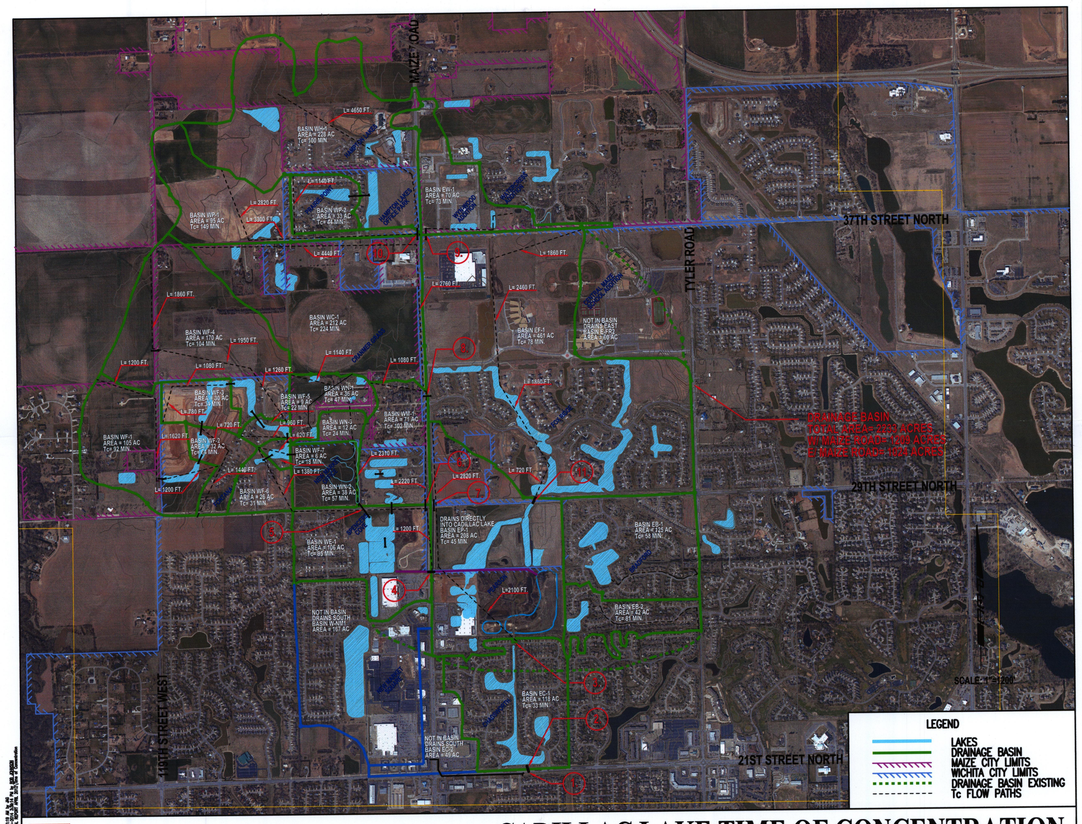

Professional Engineering Consultants, P.A.

CADILLAC LAKE TIME OF CONCENTRATION