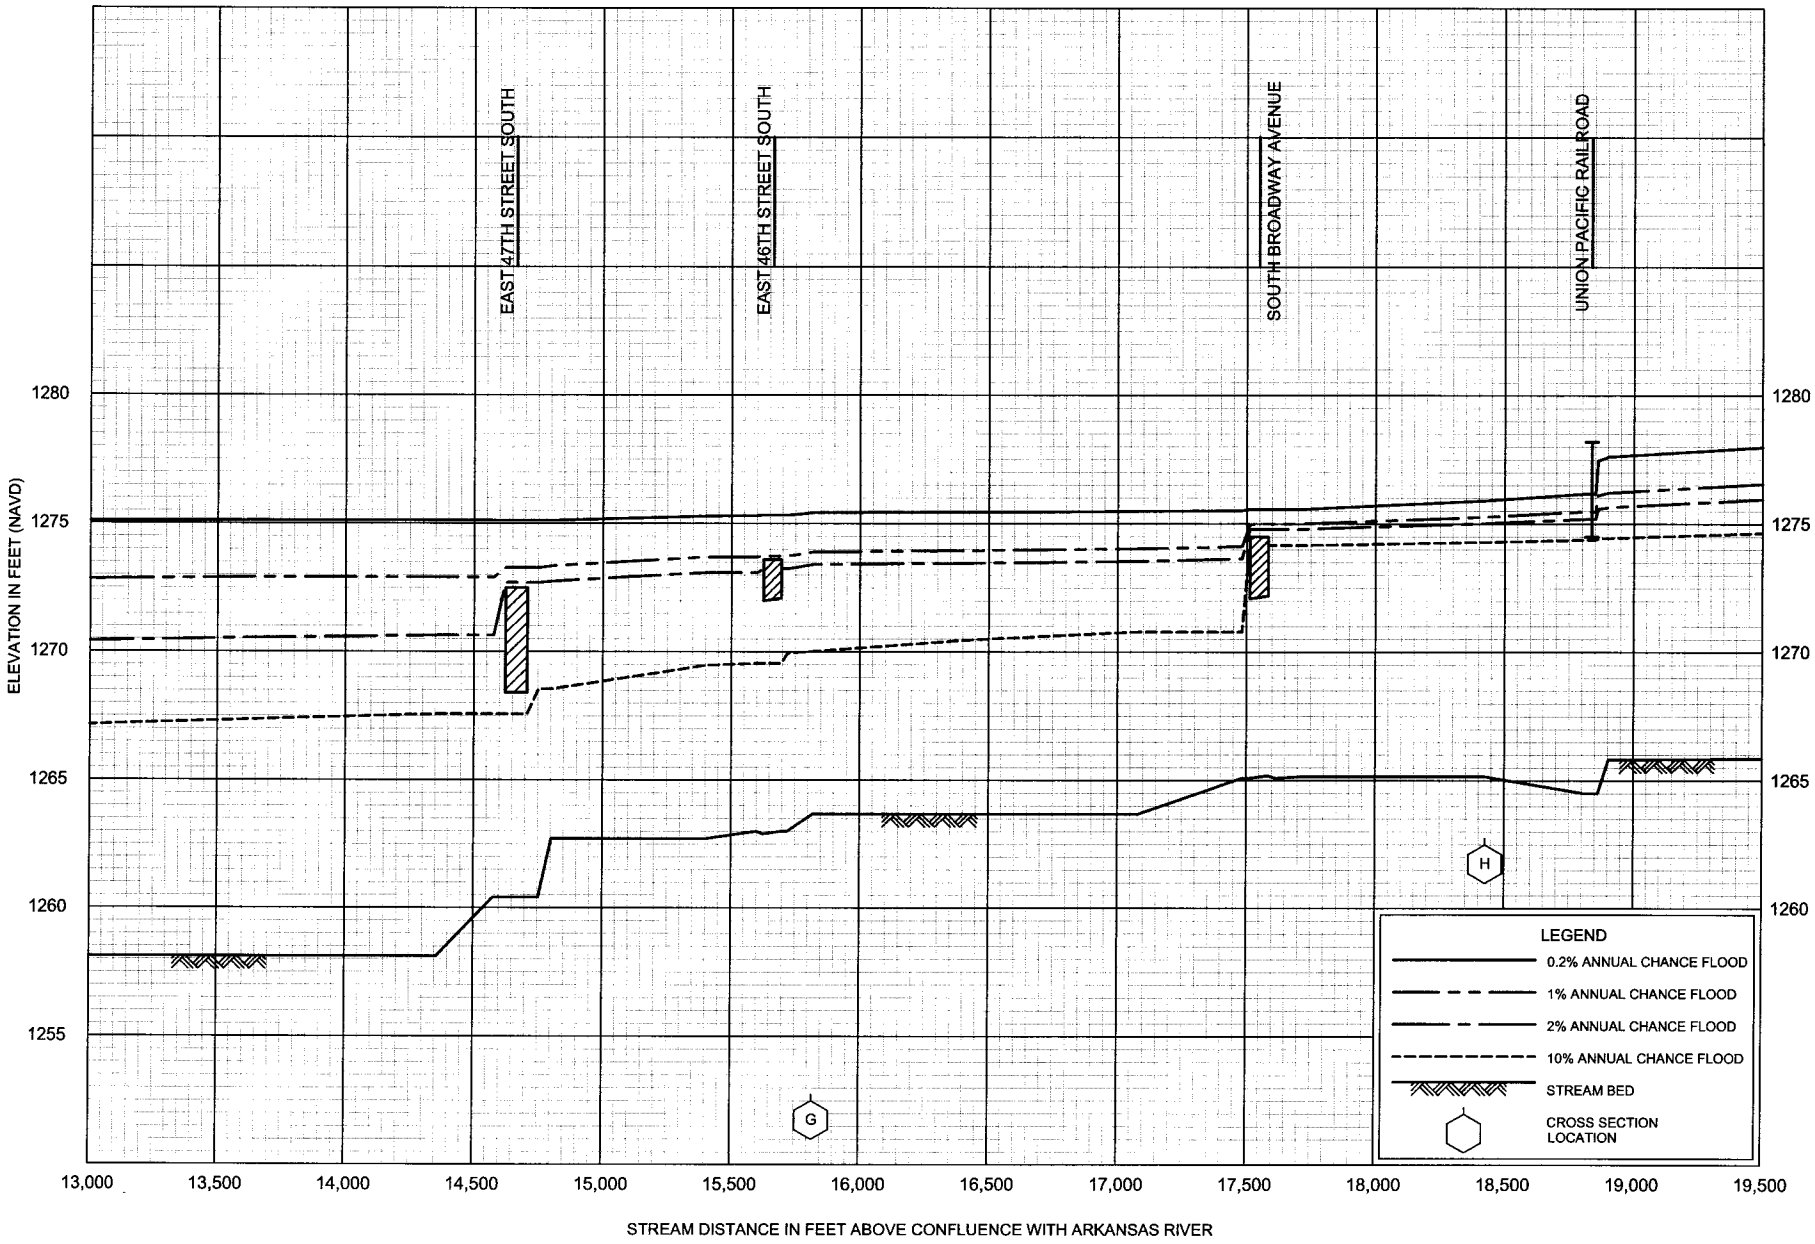

FLOOD PROFILES

BIG SLOUGH SOUTH

FEDERAL EMERGENCY MANAGEMENT AGENCY

SEDGWICK COUNTY, KS

AND INCORPORATED AREAS