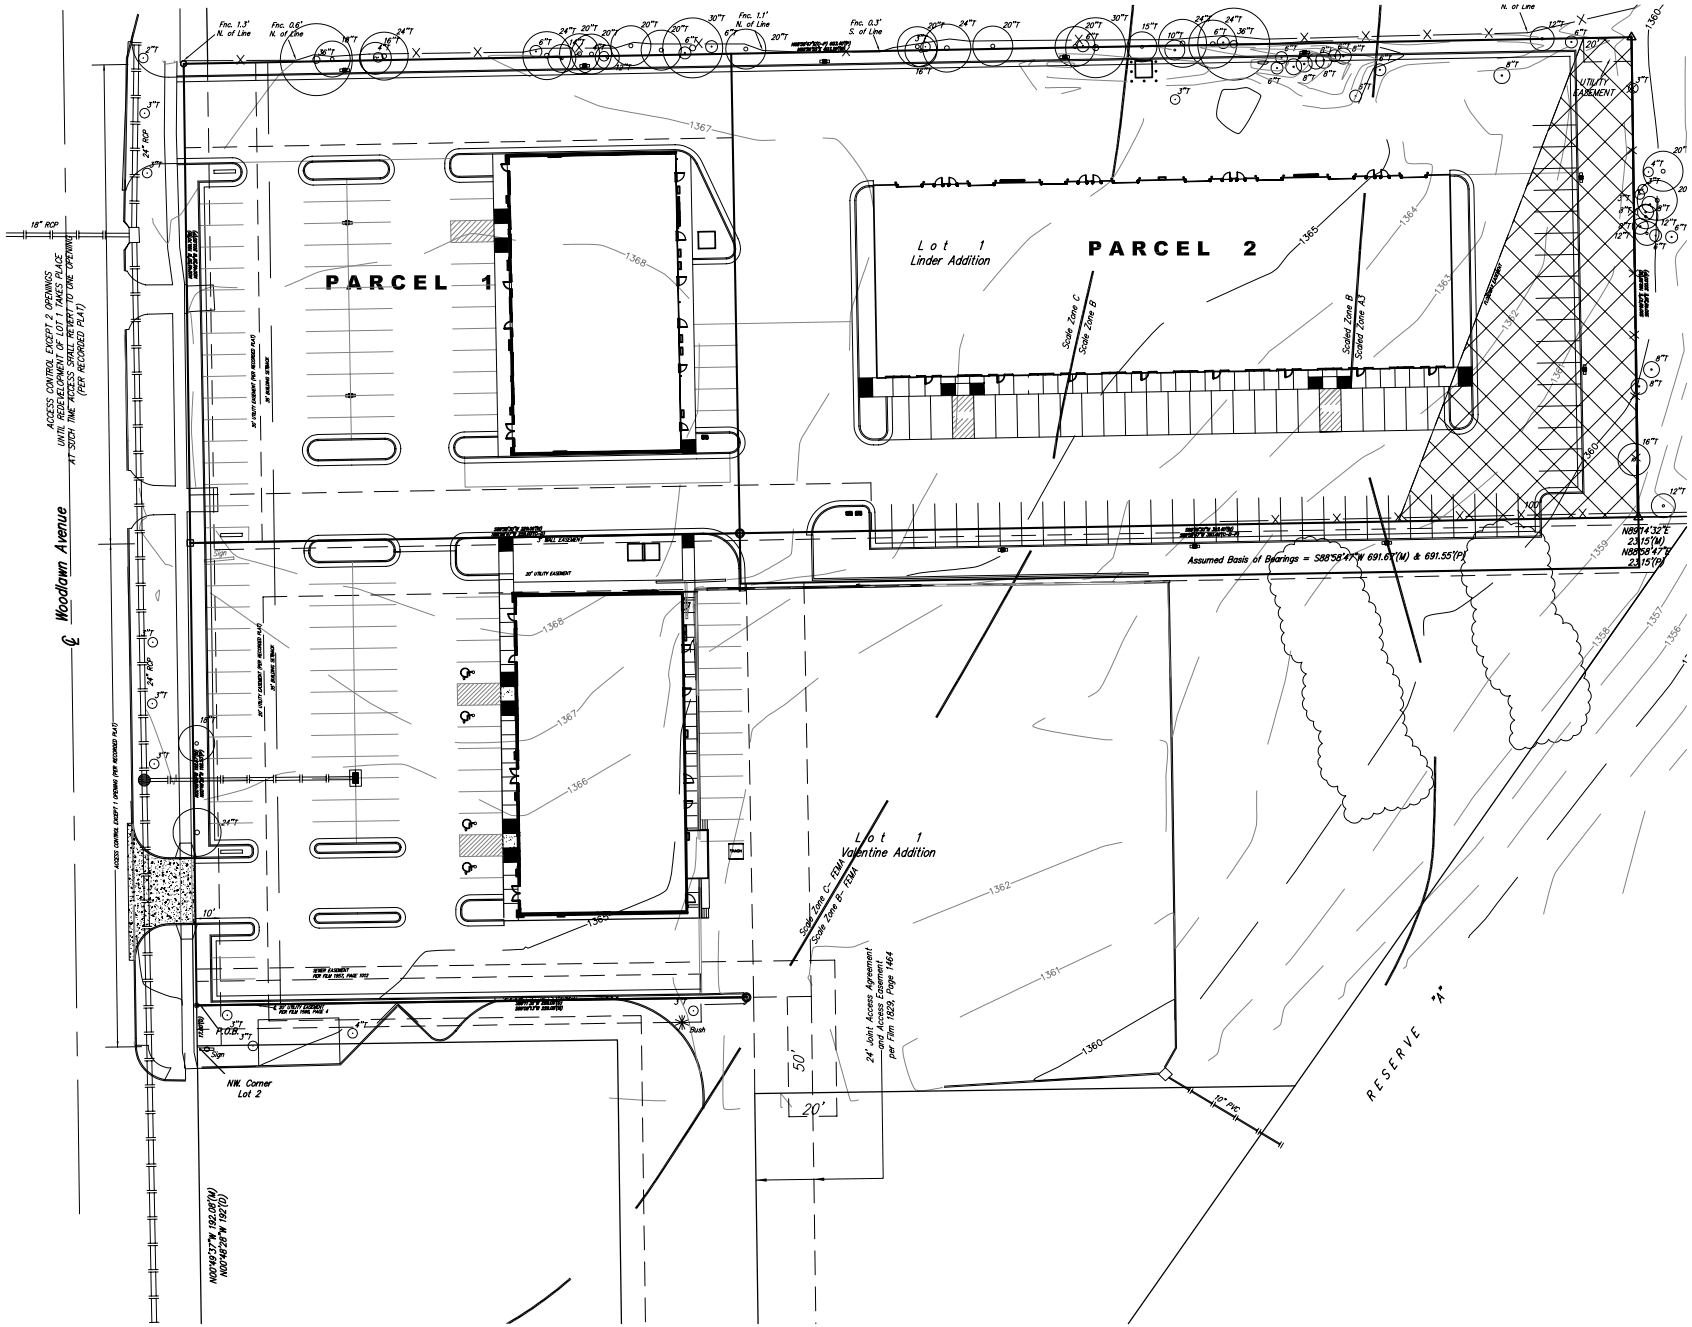

Exhibit A

Floodway Easement

Baughman
ENGINEERING | SURVEYING | PLANNING
LANDSCAPE ARCHITECTURE

Baughman Company, P.A.
315 Ellis, Wichita, KS 67211
P316-262-7271 F316-262-0149