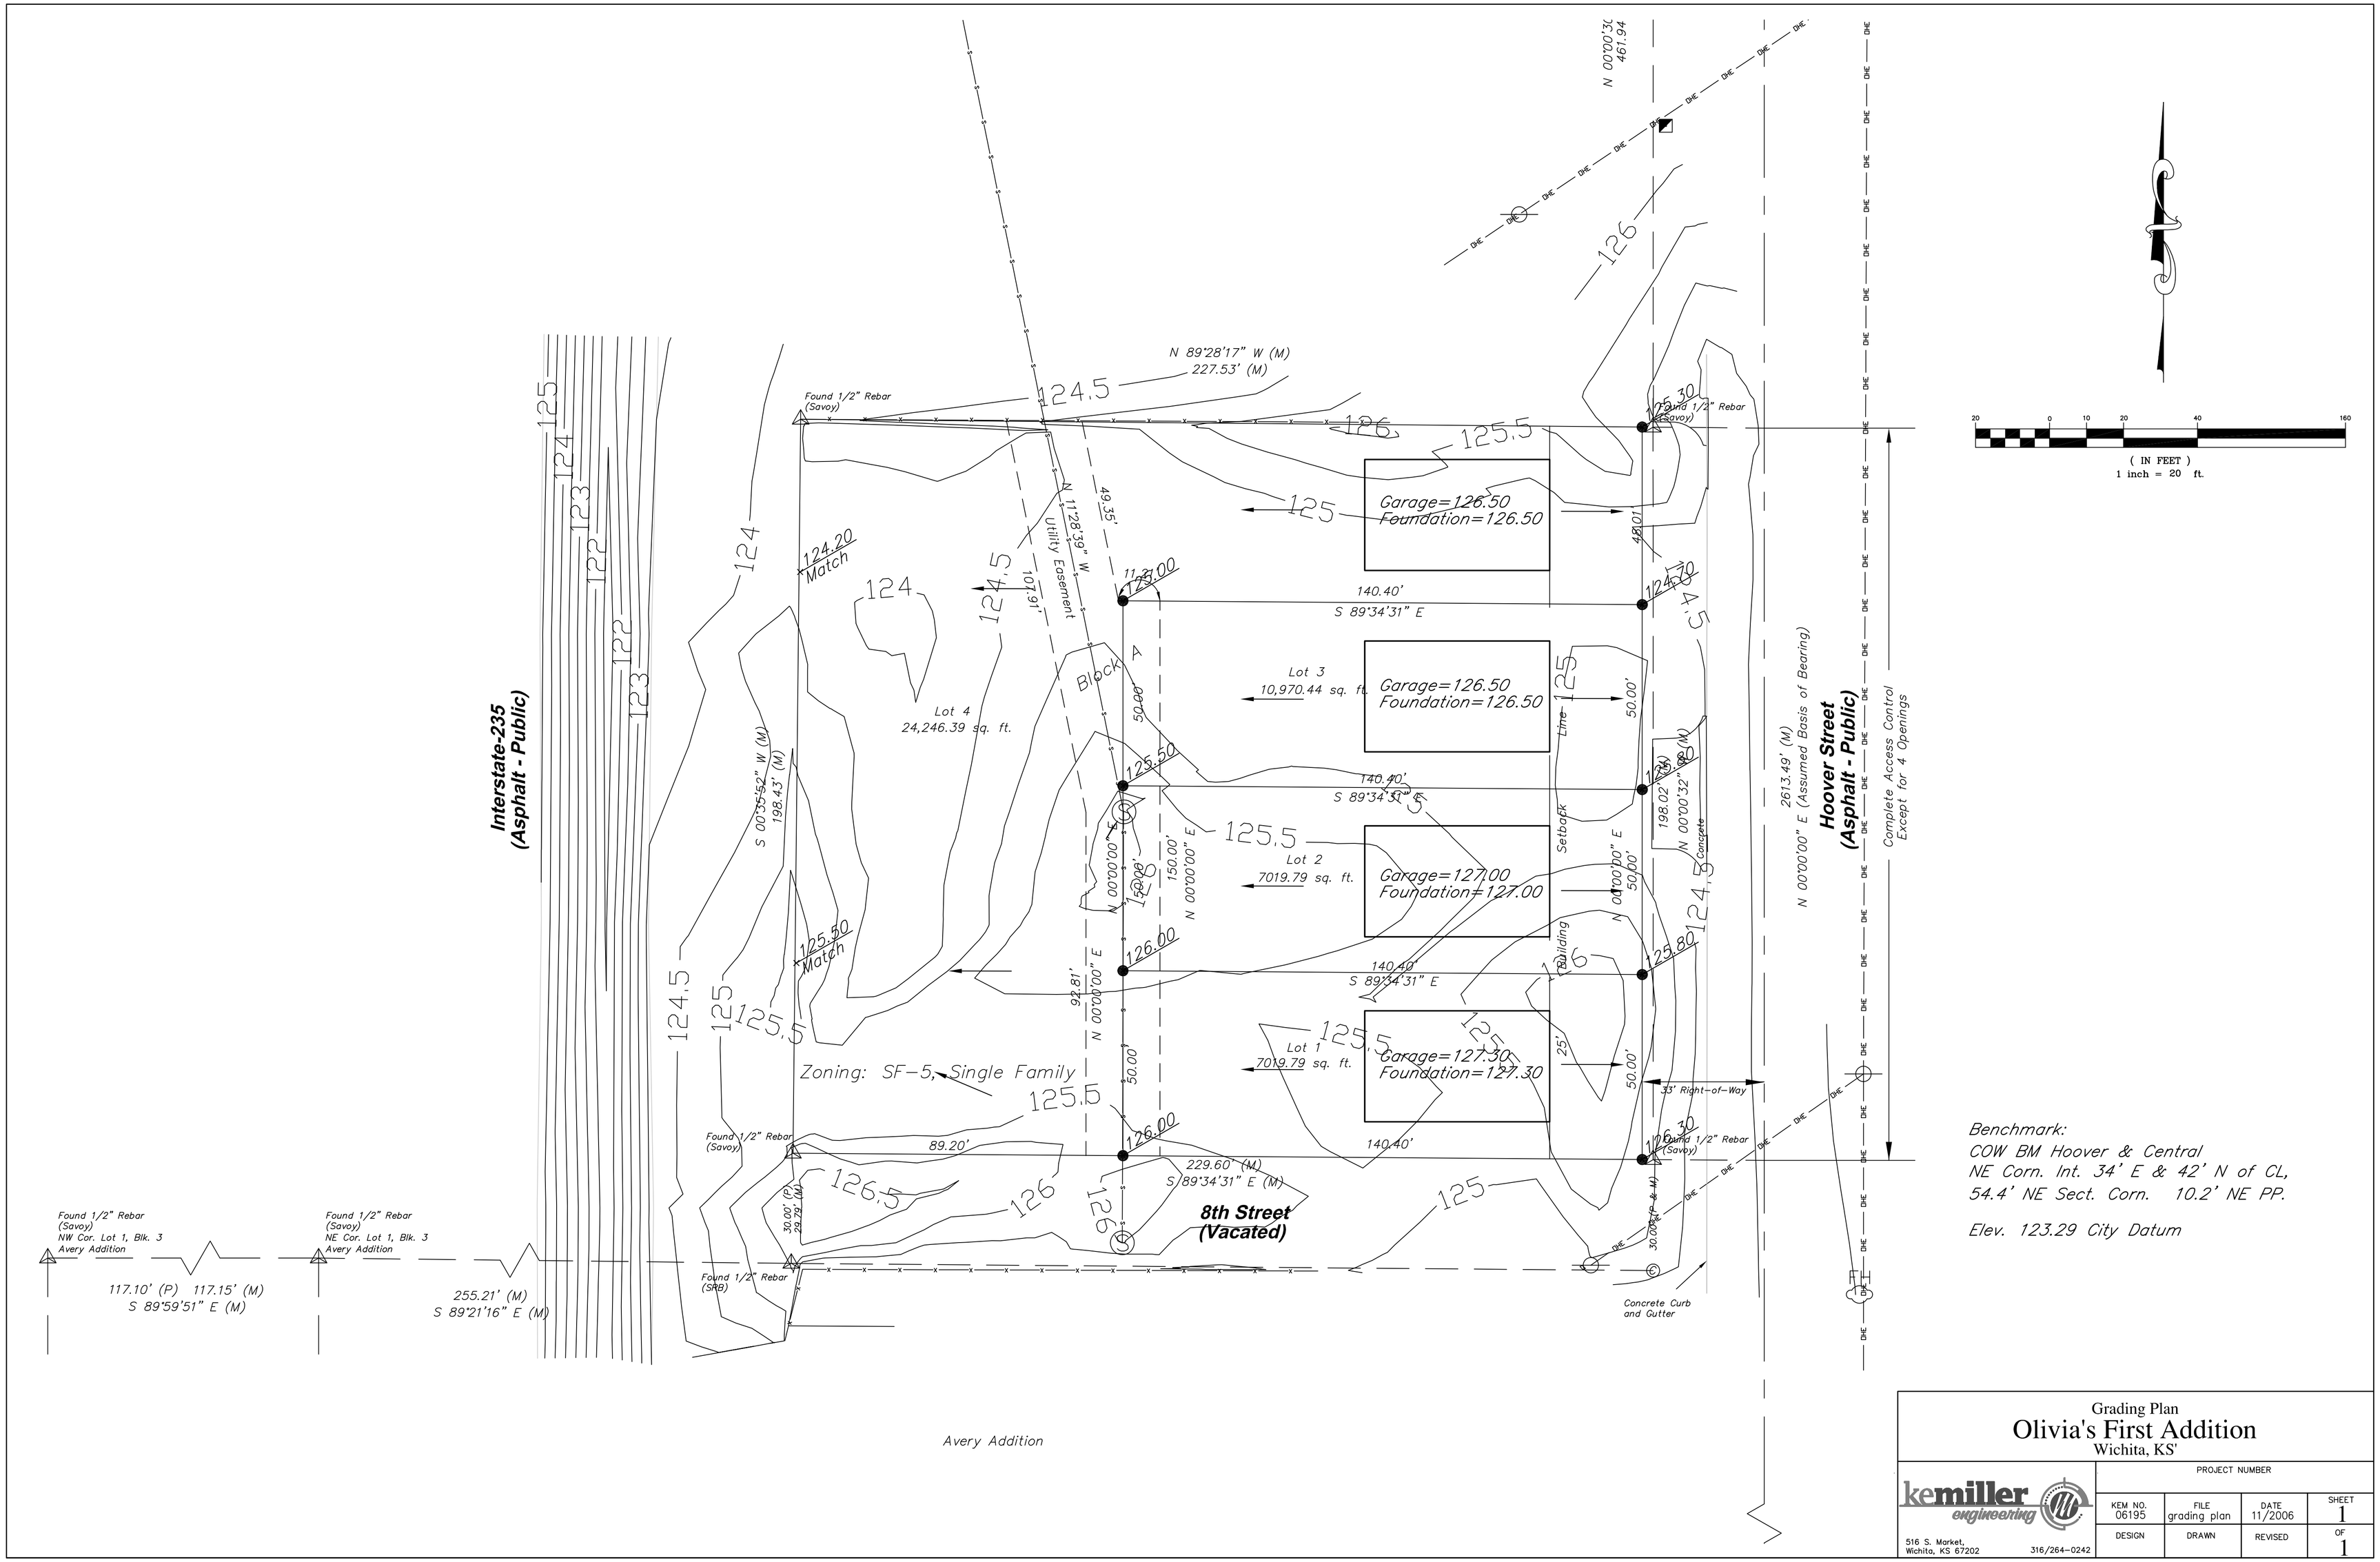

Benchmark:
COW BM Hoover & Central
NE Corn. Int. 34' E & 42' N of CL,
54.4' NE Sect. Corn. 10.2' NE PP.

Elev. 123.29 City Datum

Grading Plan
Olivia's First Addition
Wichita, KS'

kemiller engineering
516 S. Market,
Wichita, KS 67202
316/264-0242

PROJECT NUMBER			
KEM NO. 06195	FILE grading plan	DATE 11/2006	SHEET 1
DESIGN	DRAWN	REVISED	OF 1