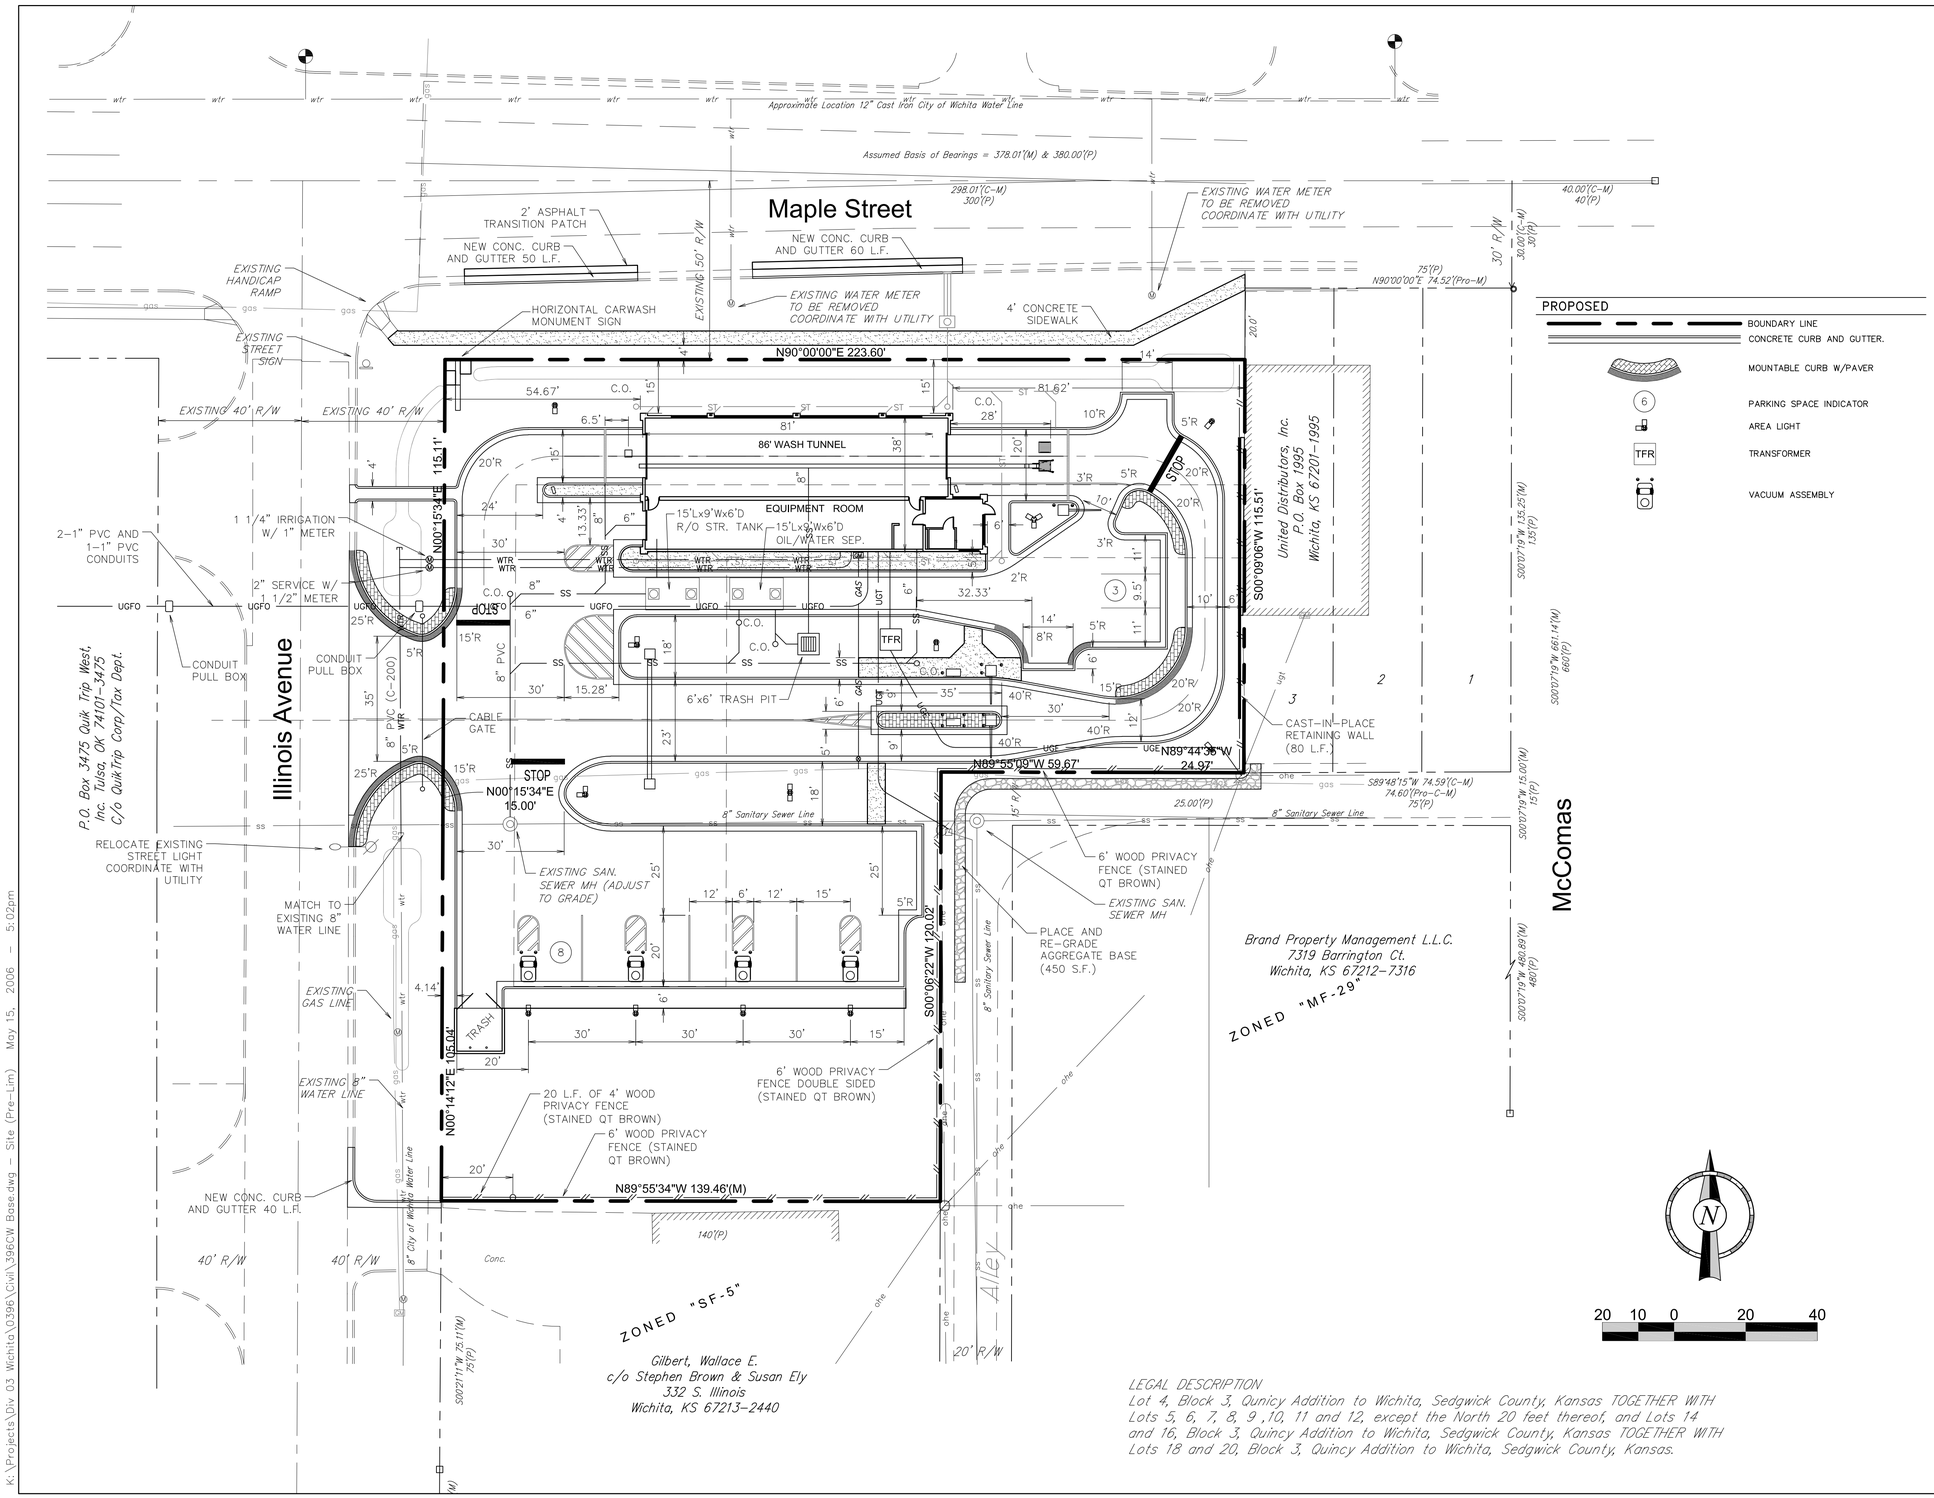

P.O. Box 3475 Quik Trip West, Inc. Tulsa, OK 74101-3475 C/o QuikTrip Corp/Tax Dept.

K:\Projects\Div 03 Wichita\0396\Civil\396CW Base.dwg - Site (Pre-Lim) May 15, 2006 - 5:02pm

QuikTrip

4705 South 129th East Ave.
Tulsa, OK 74134-7008
P.O. Box 3475
Tulsa, OK 74101-3475
(918) 615-7700

GENERAL NOTES

1. ALL SANITARY SEWER PIPING IS SDR-35 PVC. THE EXACT SIZE IS NOTED ON EACH RUN ON THE SITE PLAN.

© COPYRIGHT
1986 QUIKTRIP CORPORATION
DESIGN PATENTS

QUIKTRIP PLANS ARE THE EXCLUSIVE PROPERTY OF QUIKTRIP CORPORATION, TULSA, OKLAHOMA. THESE PLANS ARE PROTECTED IN THEIR ENTIRETY BY DOMESTIC AND INTERNATIONAL COPYRIGHT AND PATENT STATUTES. ANY UNAUTHORIZED USE, REPRODUCTION, PUBLICATION, DISTRIBUTION OR SALE IN WHOLE OR IN PART, IS STRICTLY FORBIDDEN.

No.	Revision	Date

LEGAL DESCRIPTION
Lot 4, Block 3, Quincy Addition to Wichita, Sedgwick County, Kansas TOGETHER WITH Lots 5, 6, 7, 8, 9 ,10, 11 and 12, except the North 20 feet thereof, and Lots 14 and 16, Block 3, Quincy Addition to Wichita, Sedgwick County, Kansas TOGETHER WITH Lots 18 and 20, Block 3, Quincy Addition to Wichita, Sedgwick County, Kansas.

PRELIMINARY SITE PLAN

DRAWN BY: KGV	SHEET 2
DESIGNED BY: KGV	
CHECKED BY: CDP	
ISSUE DATE: 5/15/2006	OF 4

QuikTrip Store No. : 396CW ILLINOIS AVENUE AND MAPLE STREET WICHITA, KS